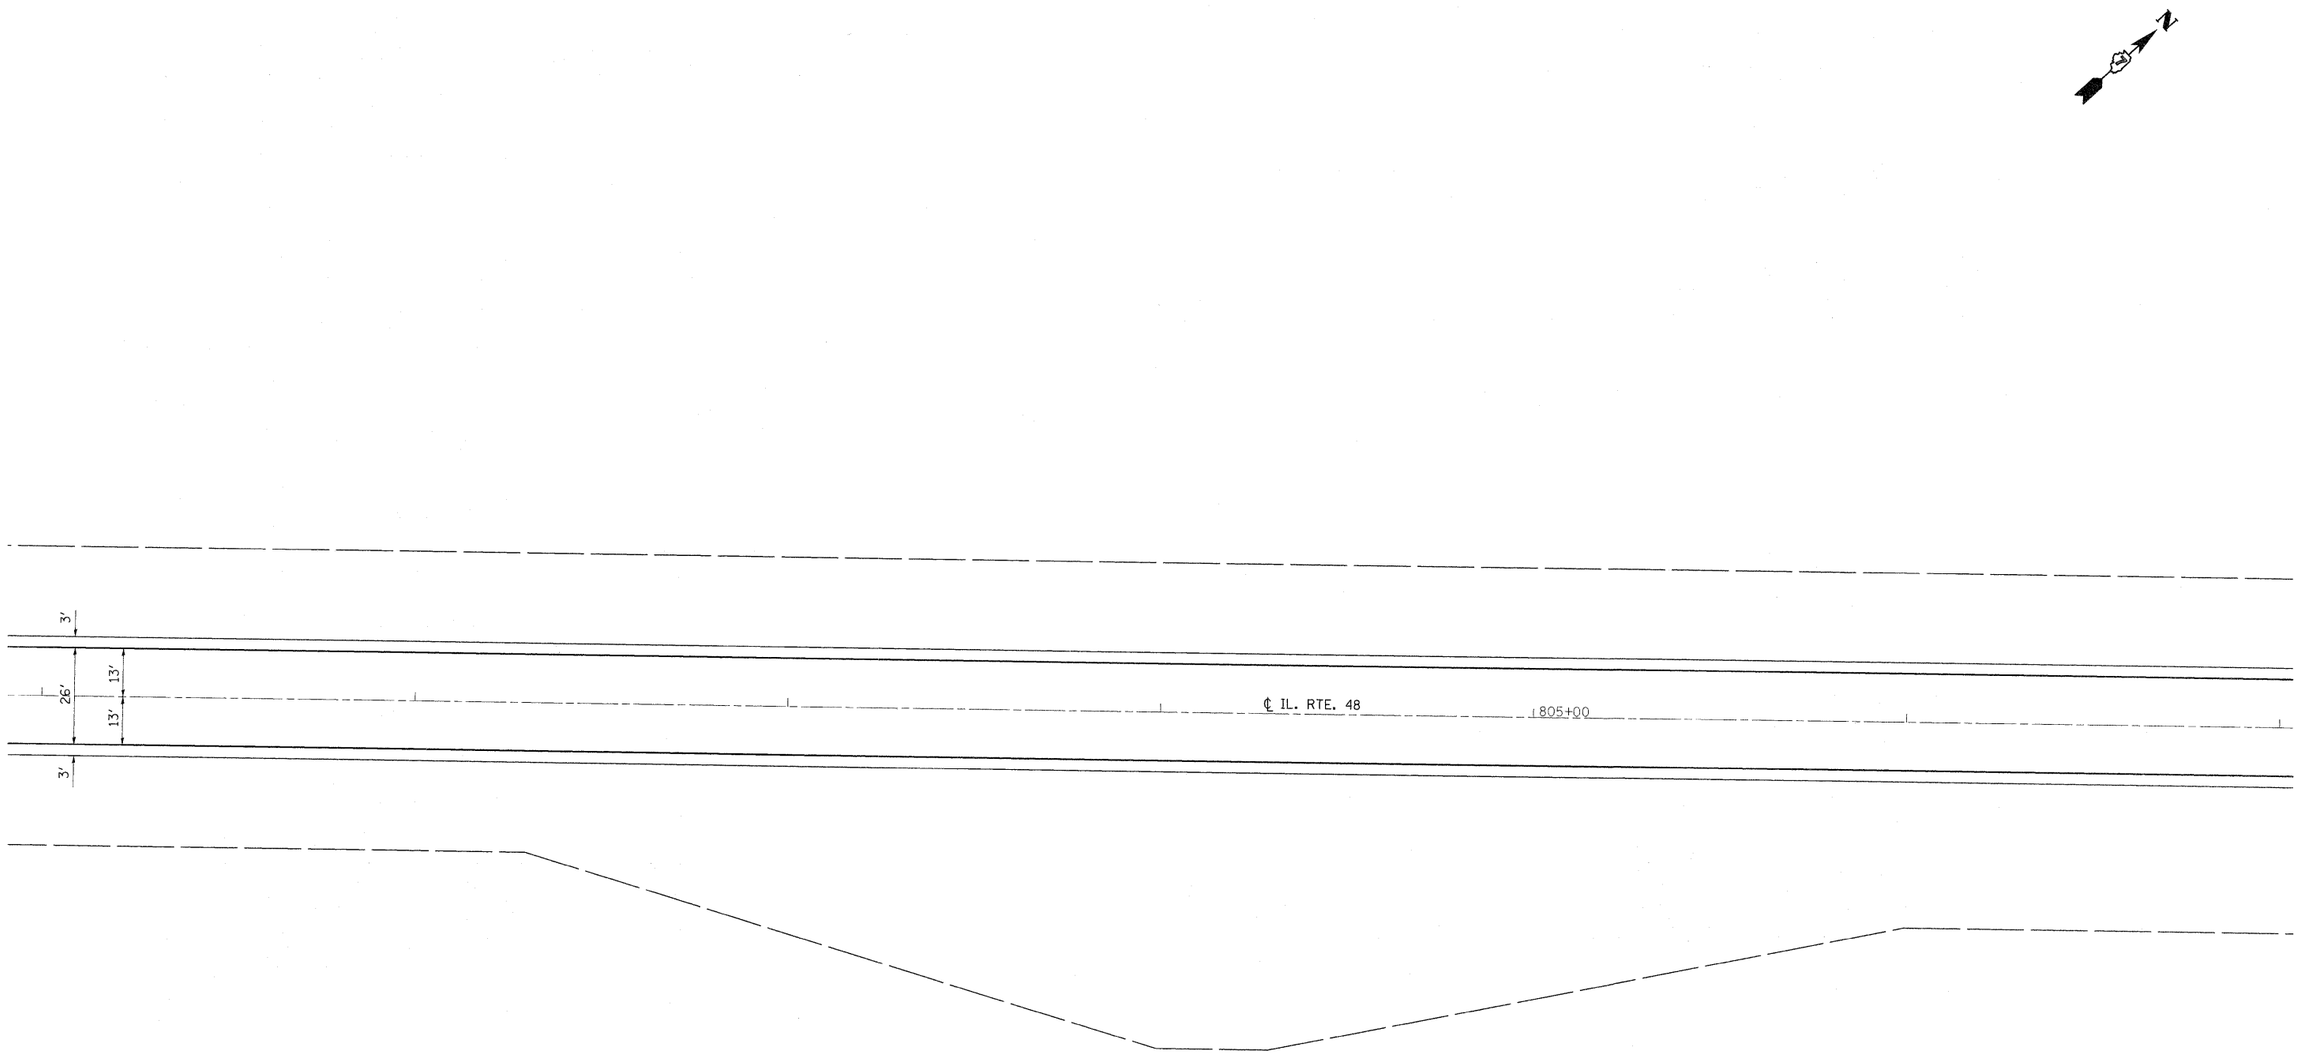

* (58-20)(48X-2)RS-1 & 128RS-3

FILE NAME = c:\pw_work\PWIDOT\SWARTZRW\d0146320\D774405-sht-plan48.dgn	USER NAME = swartzrw	DESIGNED -	REVISED -	STATE OF ILLINOIS DEPARTMENT OF TRANSPORTATION	PLAN SHEETS IL. ROUTE 48			F.A.P. RTE.	SECTION	COUNTY	TOTAL SHEETS	SHEET NO.
		DRAWN -	REVISED -					714	*	MACON	100	25
	PLOT SCALE = 20.0000 ' / IN.	CHECKED -	REVISED -							CONTRACT NO. 74405		
	PLOT DATE = 1/19/2010	DATE -	REVISED -		SCALE: 20	SHEET NO. 4 OF 19 SHEETS	STA. 801+00 TO STA. 807+00		ILLINOIS	FED. AID PROJECT		