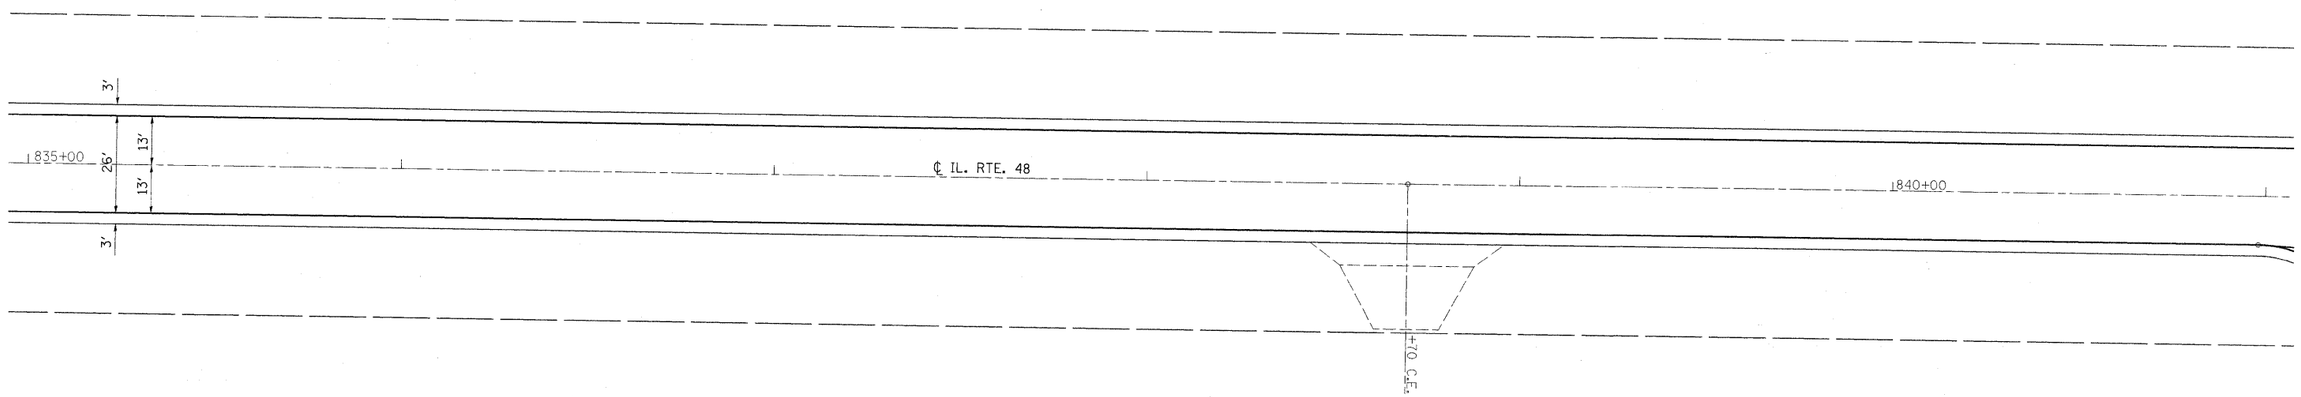

• (58-20)(48X-2)RS-1 & 128RS-3

FILE NAME = c:\pw_work\PWIDOT\SWARTZRW\d0146320\D774405-sht-plan48.dgn	USER NAME = swartzrw	DESIGNED -	REVISED -
		DRAWN -	REVISED -
	PLOT SCALE = 20.0000 ' / IN.	CHECKED -	REVISED -
	PLOT DATE = 1/19/2010	DATE -	REVISED -

STATE OF ILLINOIS
DEPARTMENT OF TRANSPORTATION

PLAN SHEETS
IL. ROUTE 48

SCALE: 20 | SHEET NO. 10 OF 19 SHEETS | STA. 835+00 | TO STA. 841+00

F.A.P. RTE.	SECTION	COUNTY	TOTAL SHEETS	SHEET NO.
714	•	MACON	100	31
		CONTRACT NO. 74405		
	ILLINOIS FED. AID PROJECT			