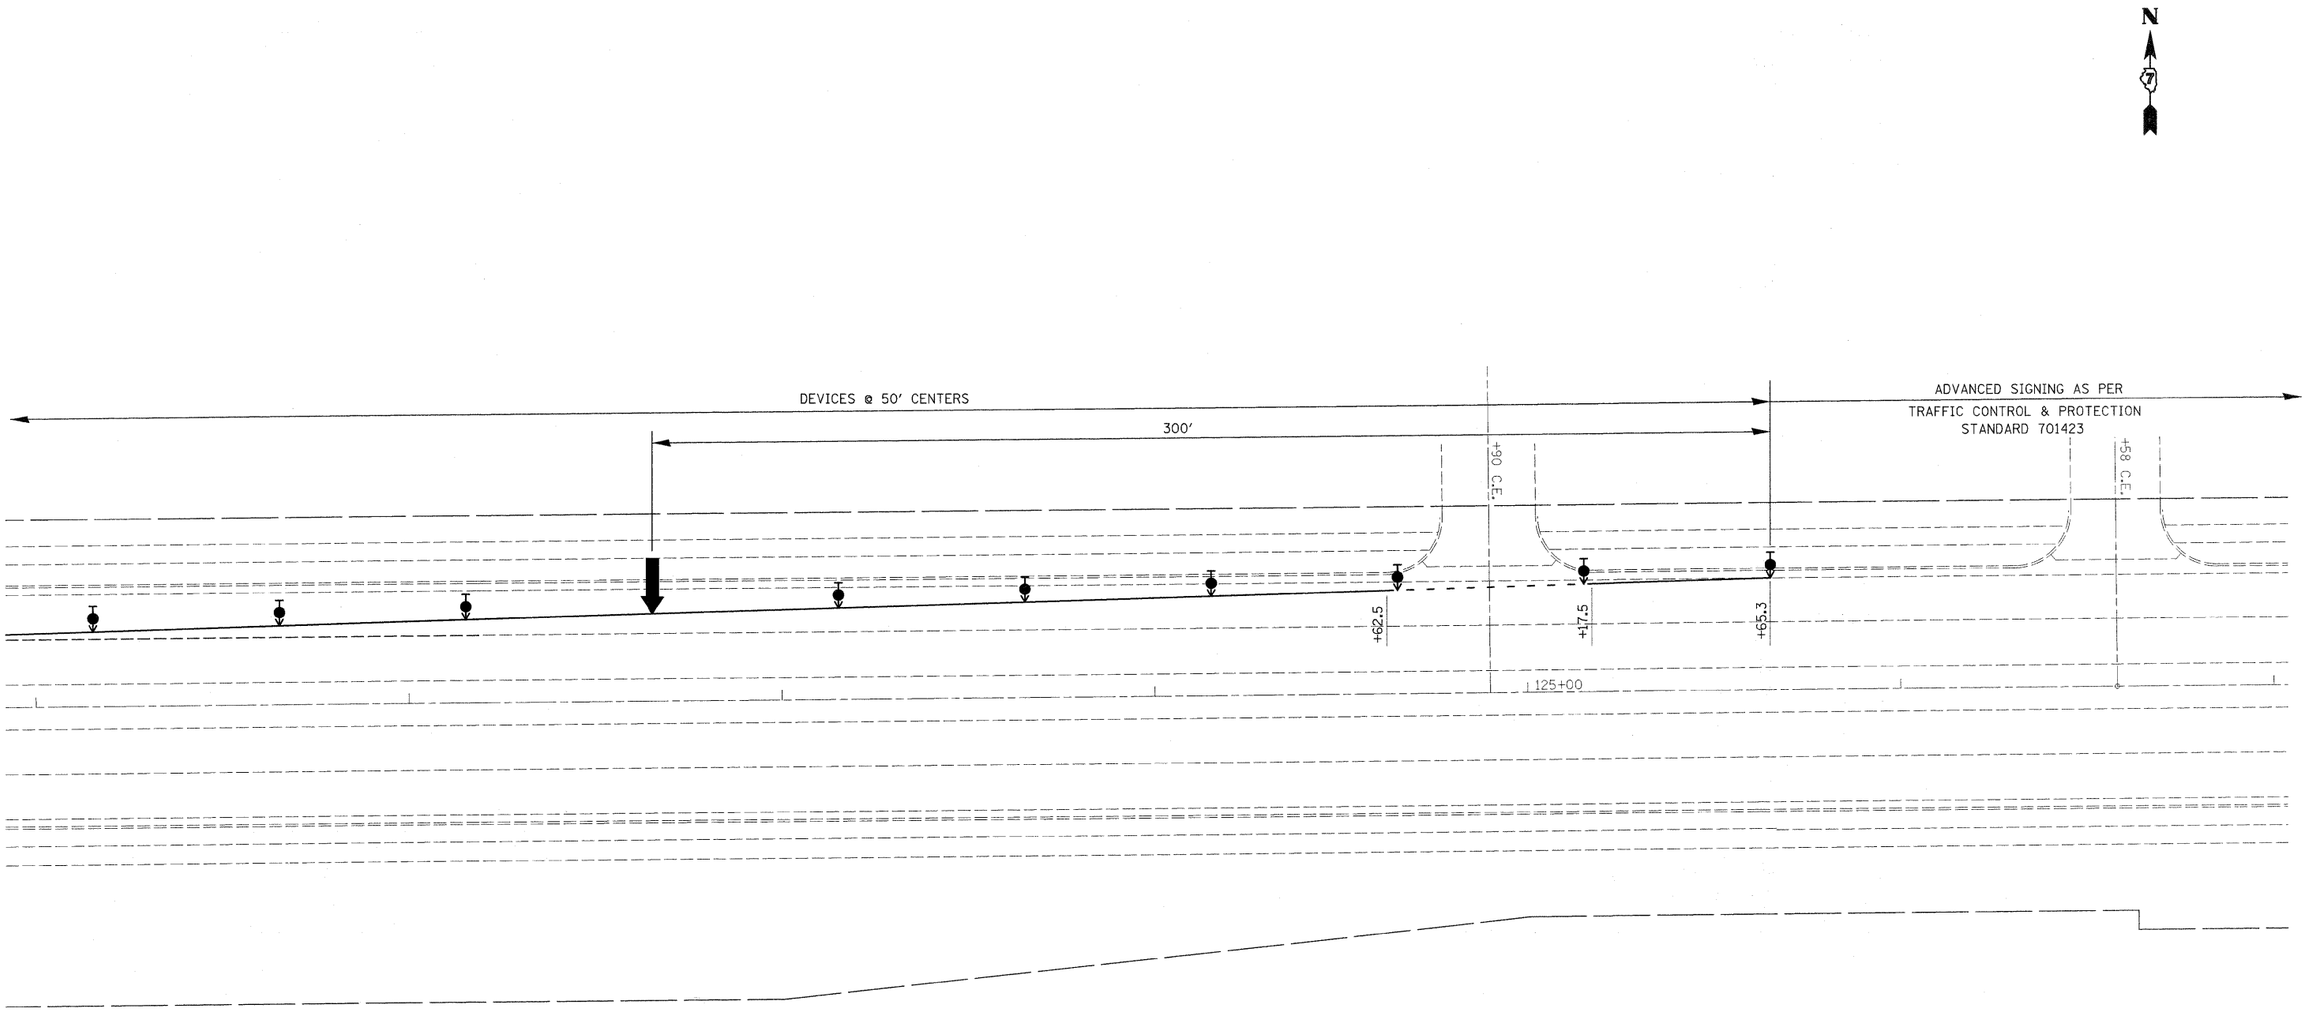

LEGEND

- DIRECTION INDICATOR BARRICADE W/STEADYN BURN MONO-DIRECTIONAL LIGHT
- FLEXIBLE DELINEATOR
- ARROW BOARD
- TEMPORY CONCRETE BARRIER
- 4" TEMPORY DASHED LINE (WHITE)
- IMPACT ATTENUATOR
- TYPE III BARRICADE

• (58-20X48X-2)RS-1 & 128RS-3

FILE NAME = c:\pw_work\PWIDOT\SWARTZRW\d0146320\D774405-sht-trafcontrol.dgn	USER NAME = swartzrw	DESIGNED -	REVISED -	STATE OF ILLINOIS DEPARTMENT OF TRANSPORTATION	STAGE I TRAFFIC CONTROL STANDARD 701423	F.A.P. RTE.	SECTION	COUNTY	TOTAL SHEETS	SHEET NO.
		DRAWN -	REVISED -			714	•	MACON	100	54
	PLOT SCALE = 20.0000 ' / IN.	CHECKED -	REVISED -					CONTRACT NO. 74405		
	PLOT DATE = 1/19/2010	DATE -	REVISED -		SCALE: 20 / SHEET NO. 4 OF 4 SHEETS / STA. 119+00 TO STA. 125+00		ILLINOIS	FED. AID PROJECT		