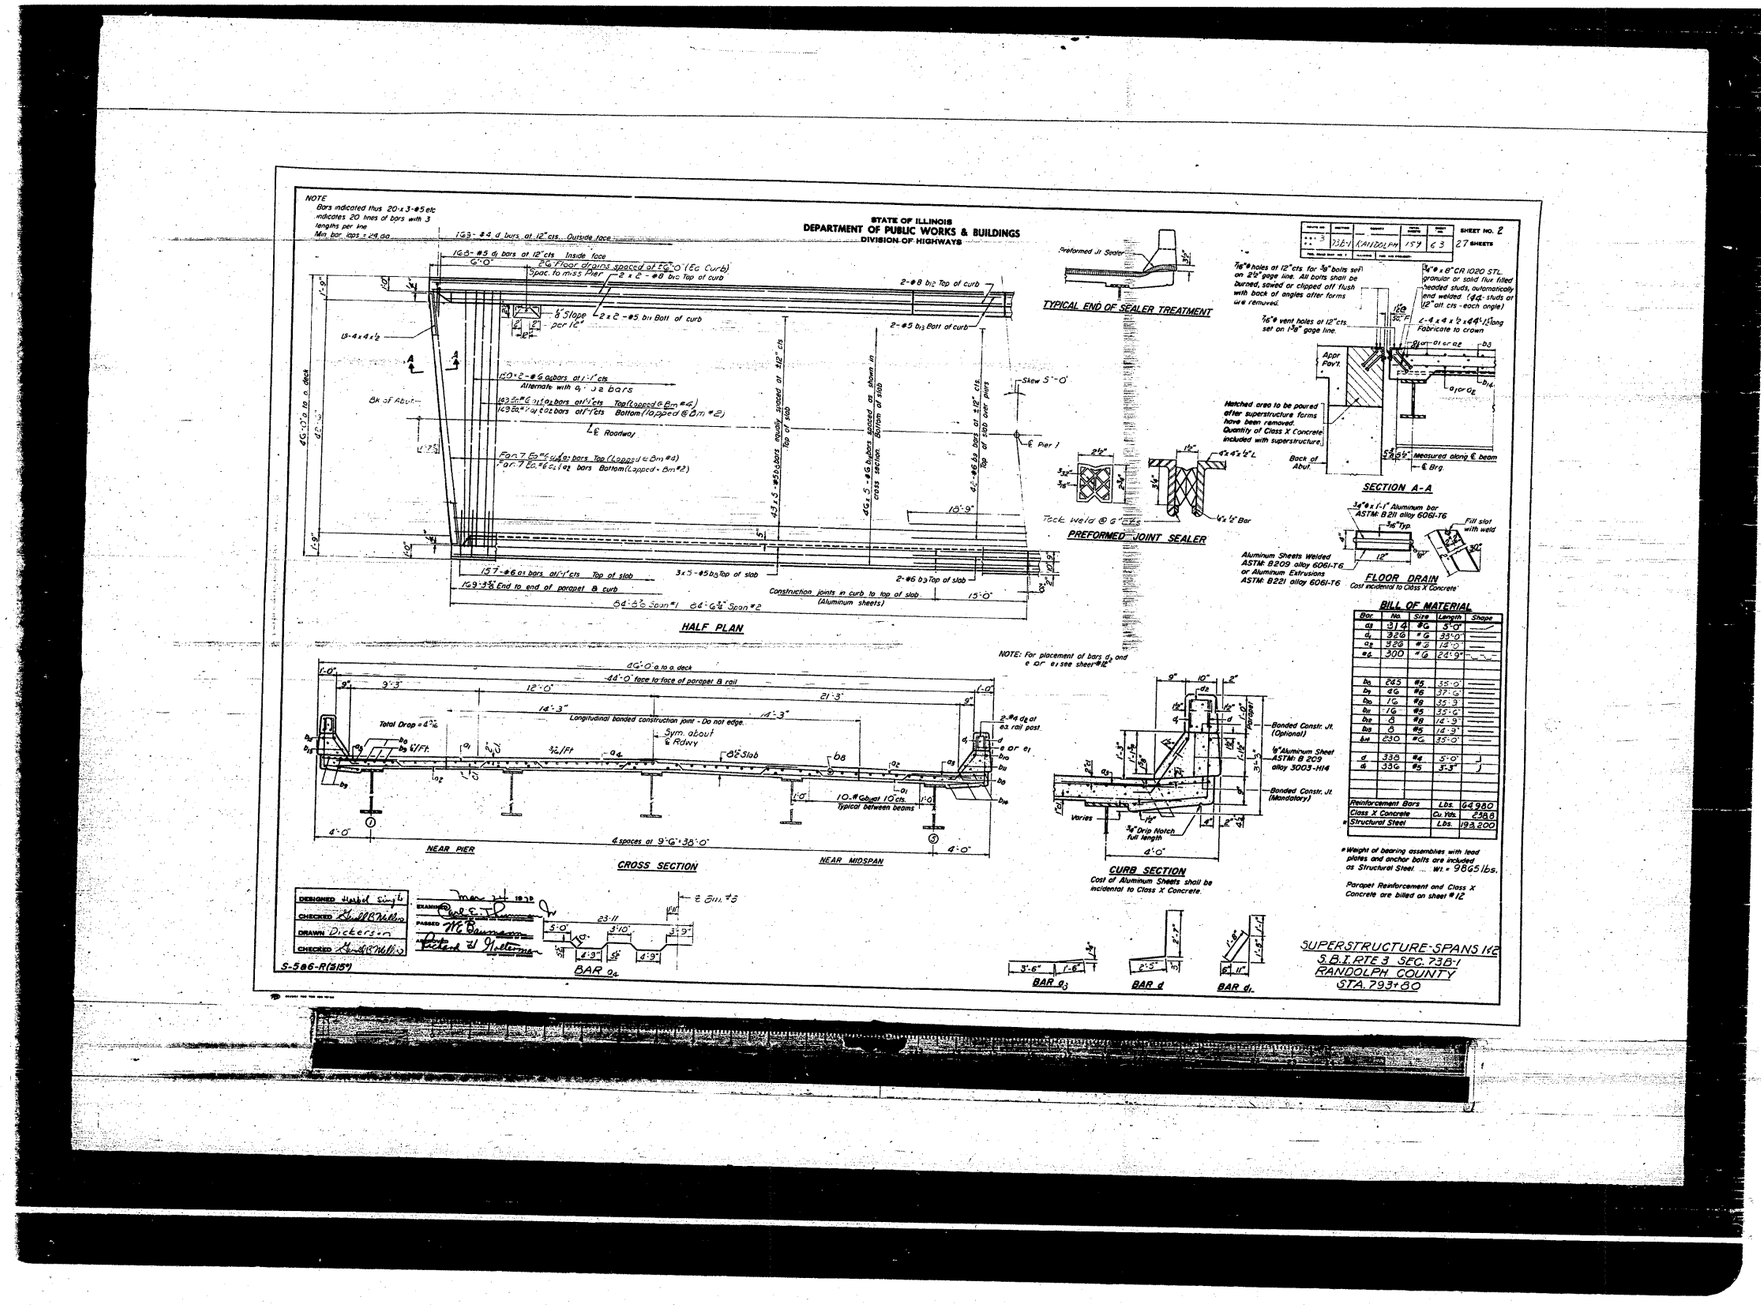

FILE NAME =	USER NAME = manntm	DESIGNED -	REVISED -	STATE OF ILLINOIS DEPARTMENT OF TRANSPORTATION	EXISTING STRUCTURE PLANS	F.A.P. RTE.	SECTION	COUNTY	TOTAL SHEETS	SHEET NO.
c:\pw_work\PWIDOT\MANNTM\dms52245\pln02005a.dgn		DRAWN -	REVISED -			312	73BR-1I	RANDOLPH	51	48
	PLOT SCALE = 20.0000 ' / IN.	CHECKED -	REVISED -					CONTRACT NO. 76883		
	PLOT DATE = 1/27/2010	DATE -	REVISED -		SCALE: SHEET NO. 3 OF 6 SHEETS STA. TO STA.			ILLINOIS FED. AID PROJECT		