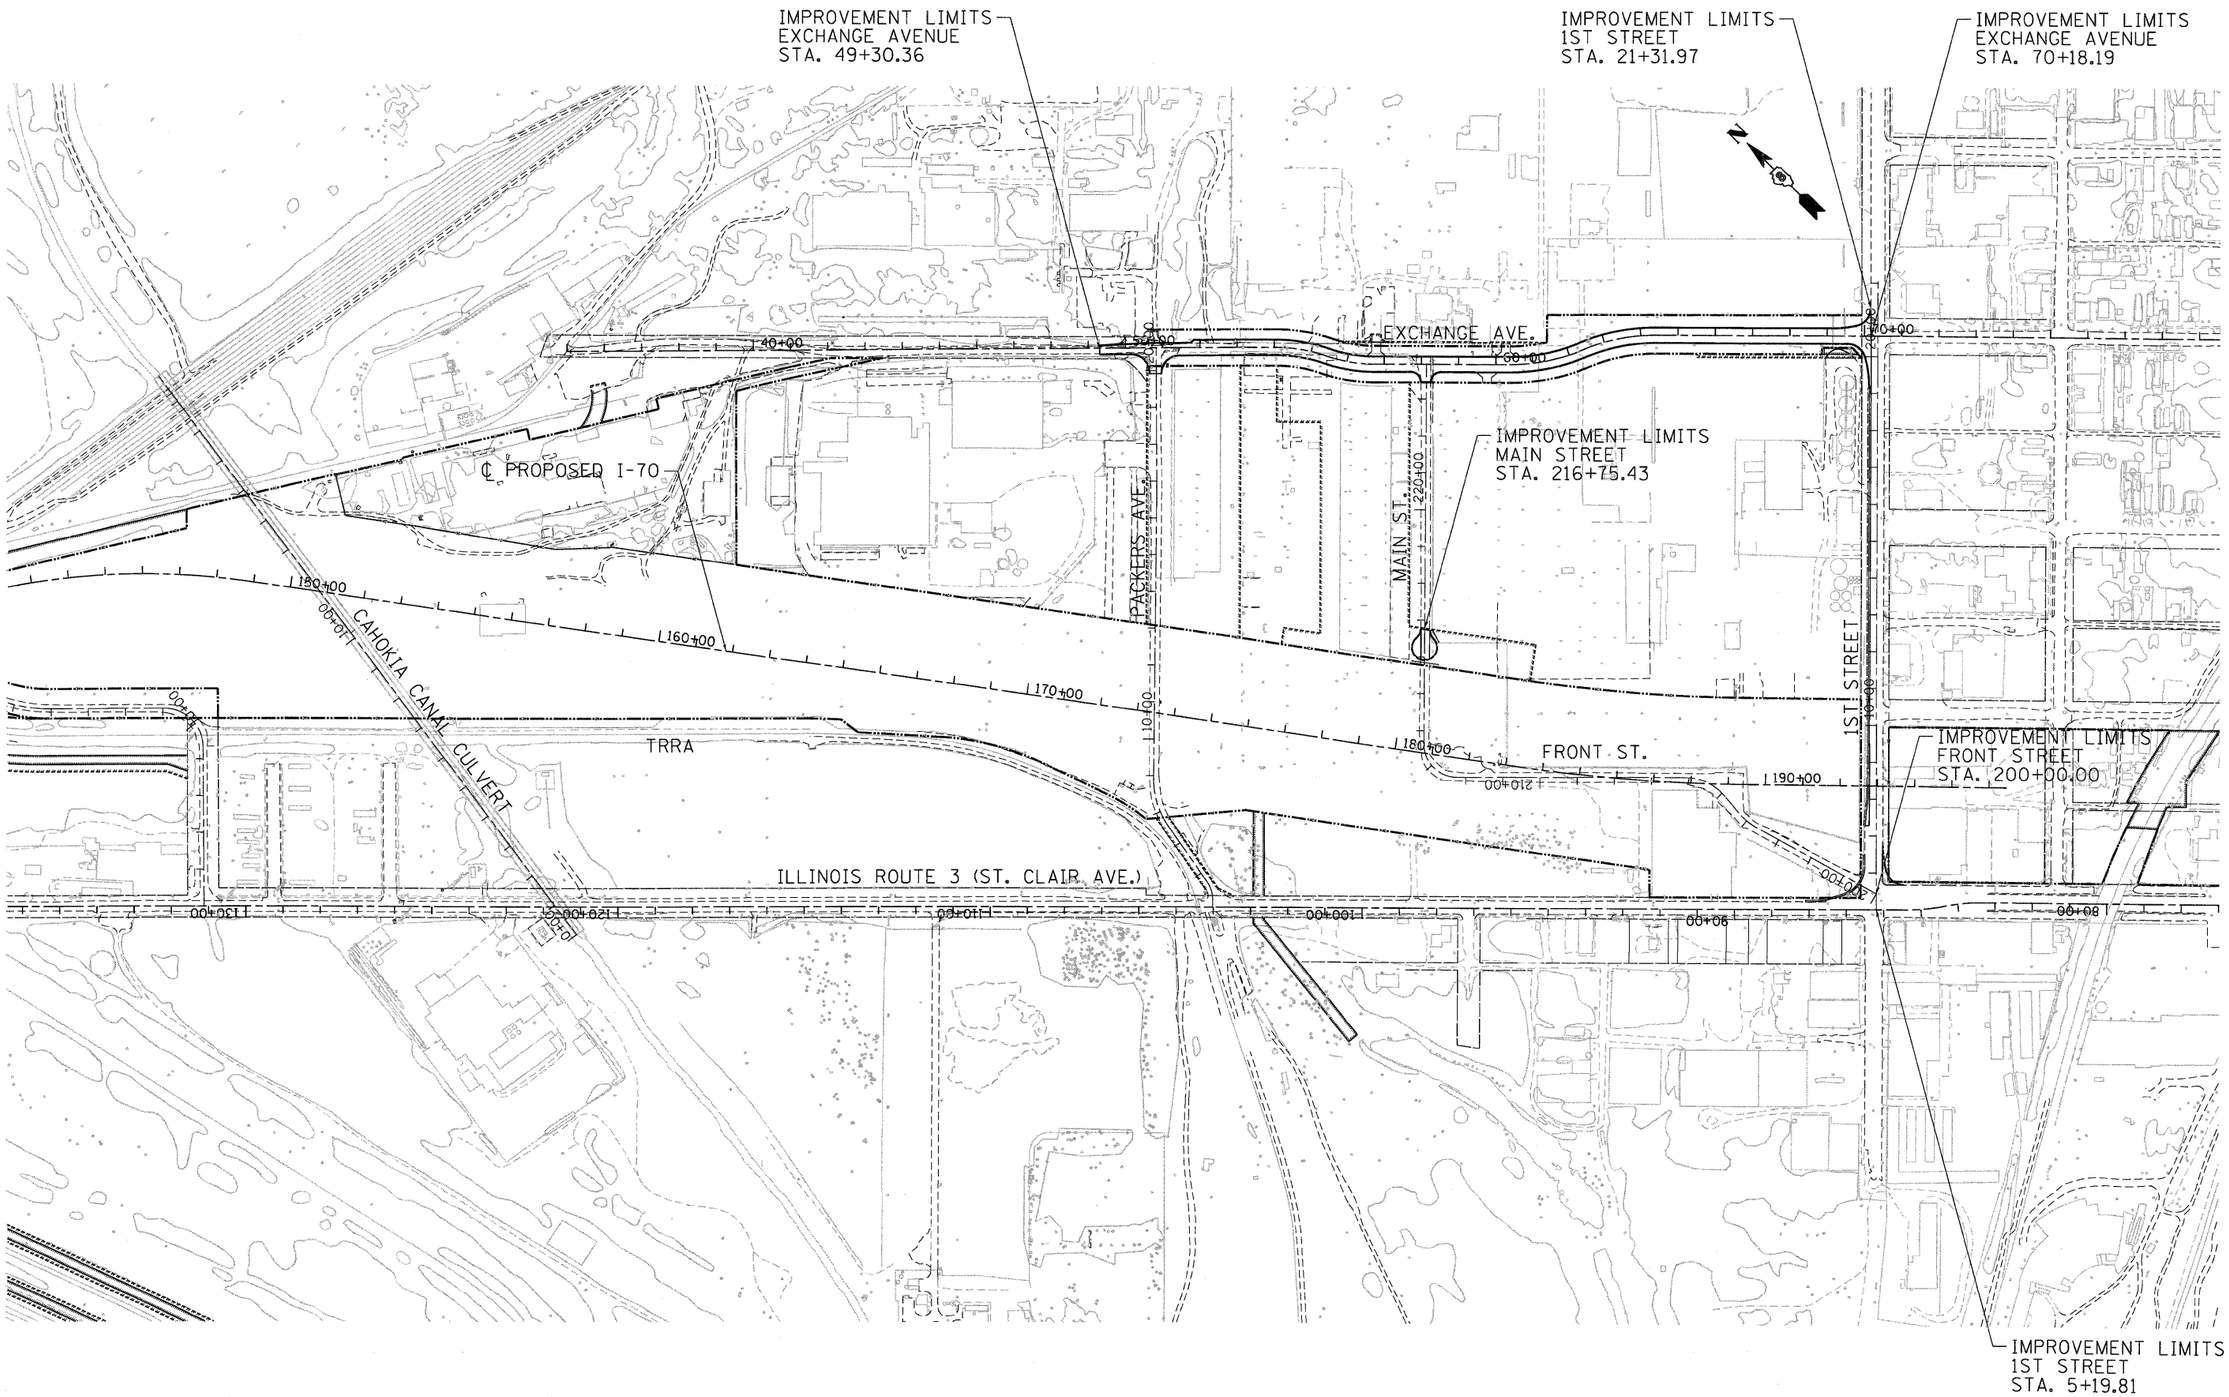

FILE NAME = $FILEL$	USER NAME = $USER$	DESIGNED - JB	REVISED -	STATE OF ILLINOIS DEPARTMENT OF TRANSPORTATION	OVERALL PROJECT LIMITS	F.A.P. RTE. 9153	SECTION 82-1K	COUNTY ST. CLAIR	TOTAL SHEETS 107 / SHEET NO. 20
		DRAWN - JB	REVISED -					CONTRACT NO. 76C40	
TENG TENG & ASSOCIATES, INC. ENGINEERS/ARCHITECTS/PLANNERS CHICAGO, ILLINOIS	PLOT SCALE = $SCALE$	CHECKED - ACL	REVISED -	I-70 CONNECTION	SCALE: 1"=200' SHEET NO. OF SHEETS STA. TO STA.	FED. ROAD DIST. NO.	ILLINOIS	FED. AID PROJECT	
	PLOT DATE = $DATE$	DATE - 10/09/09	REVISED -						

..\DBCONN-99-MOTIF1.DGN ..\DBCONN-03-BORDER1.DGN ..\DBCONN-99-LAYOUT1.DGN ..\DBCONN-99-ALIGNMENT2.DGN ..\DBCONN-03-GEOMETRICS1.DGN ..\DBCONN-03-TOPO1.DGN
10-14-2009,16:17:10 BONDHUJO C:\IC-WORKSPACE\BONDHUJO\M-FS-0044.D-TRANS_07\2202\20868-001\CIVIL\CAD\99 ALL CONTRACTS\CONN\SHEETS CONTRACT 03\DBCONN-03-SHT-ALIGNTIEBM5.DGN