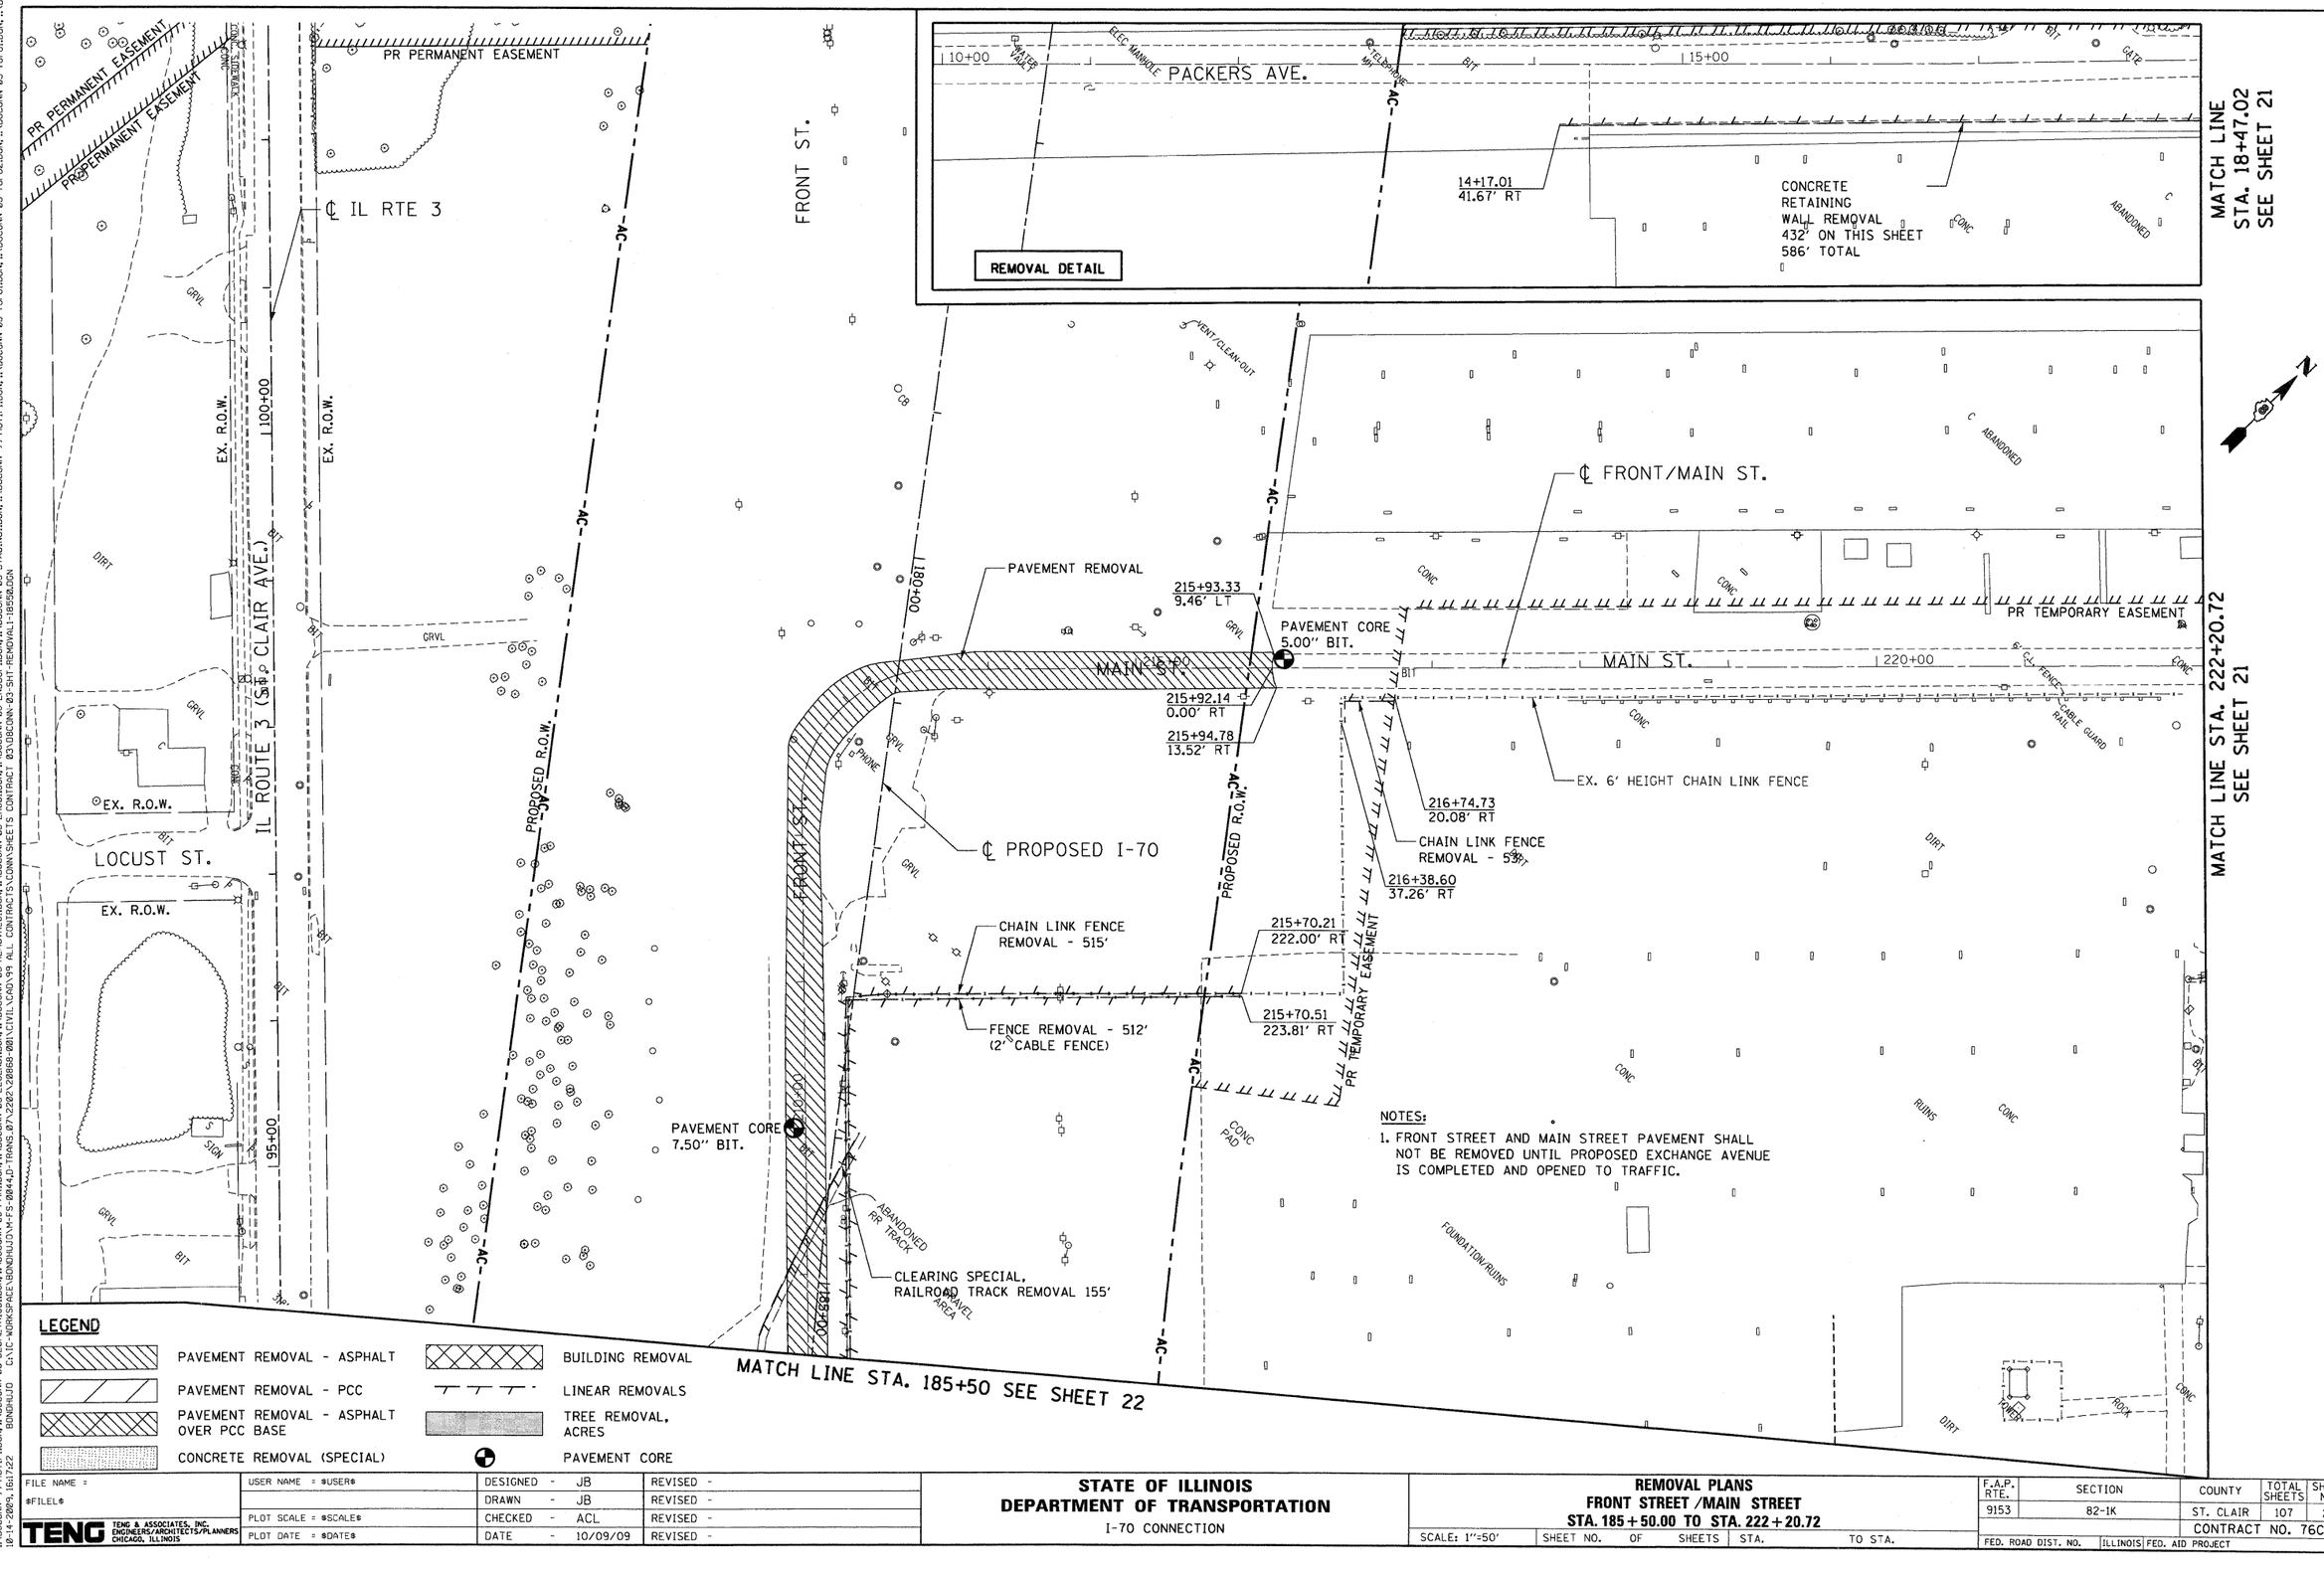

FILE NAME = #FILE1#	USER NAME = #USER#	DESIGNED - JB	REVISED -
		DRAWN - JB	REVISED -
	PLOT SCALE = #SCALE#	CHECKED - ACL	REVISED -
TENG & ASSOCIATES, INC. ENGINEERS/ARCHITECTS/PLANNERS CHICAGO, ILLINOIS	PLOT DATE = #DATE#	DATE - 10/09/09	REVISED -

STATE OF ILLINOIS
DEPARTMENT OF TRANSPORTATION
I-70 CONNECTION

REMOVAL PLANS
FRONT STREET /MAIN STREET
STA. 185+50.00 TO STA. 222+20.72

SCALE: 1"=50' | SHEET NO. OF SHEETS | STA. | TO STA.

F.A.P. RTE.	SECTION	COUNTY	TOTAL SHEETS	SHEET NO.
9153	82-1K	ST. CLAIR	107	23
		CONTRACT NO. 76C40		
FED. ROAD DIST. NO.	ILLINOIS	FED. AID PROJECT		

\\DBCONN-99-MOTIFL\DGN\...\DBCONN-03-GEOMETRICS1.DGN\...\DBCONN-03-PMK1.DGN\...\DBCONN-03-LEGEND1.DGN\...\DBCONN-03-REMOVAL.DGN\...\DBCONN-03-EROS1.DGN\...\DBCONN-03-LNDSCP1.DGN\...\DBCONN-03-STAGING1.DGN\...\DBCONN-99-MOTIFL.DGN\...\DBCONN-03-TOPO1.DGN\...\DBCONN-03-TOPO2.DGN\...\DBCONN-03-REMOVAL.DGN\...\DBCONN-03-EROS1.DGN
10-14-2009, 16:17:22 BONDHUJD c:\1C-WORKSPACE\BONDHUJD\VM-FS-0044.D-TRANS.07.2202\28868-0001\CIVIL\CAD\99 ALL CONTRACTS\CONNSHEETS CONTRACT 03\DBCONN-03-SHT-REMOVAL-185%50.DGN