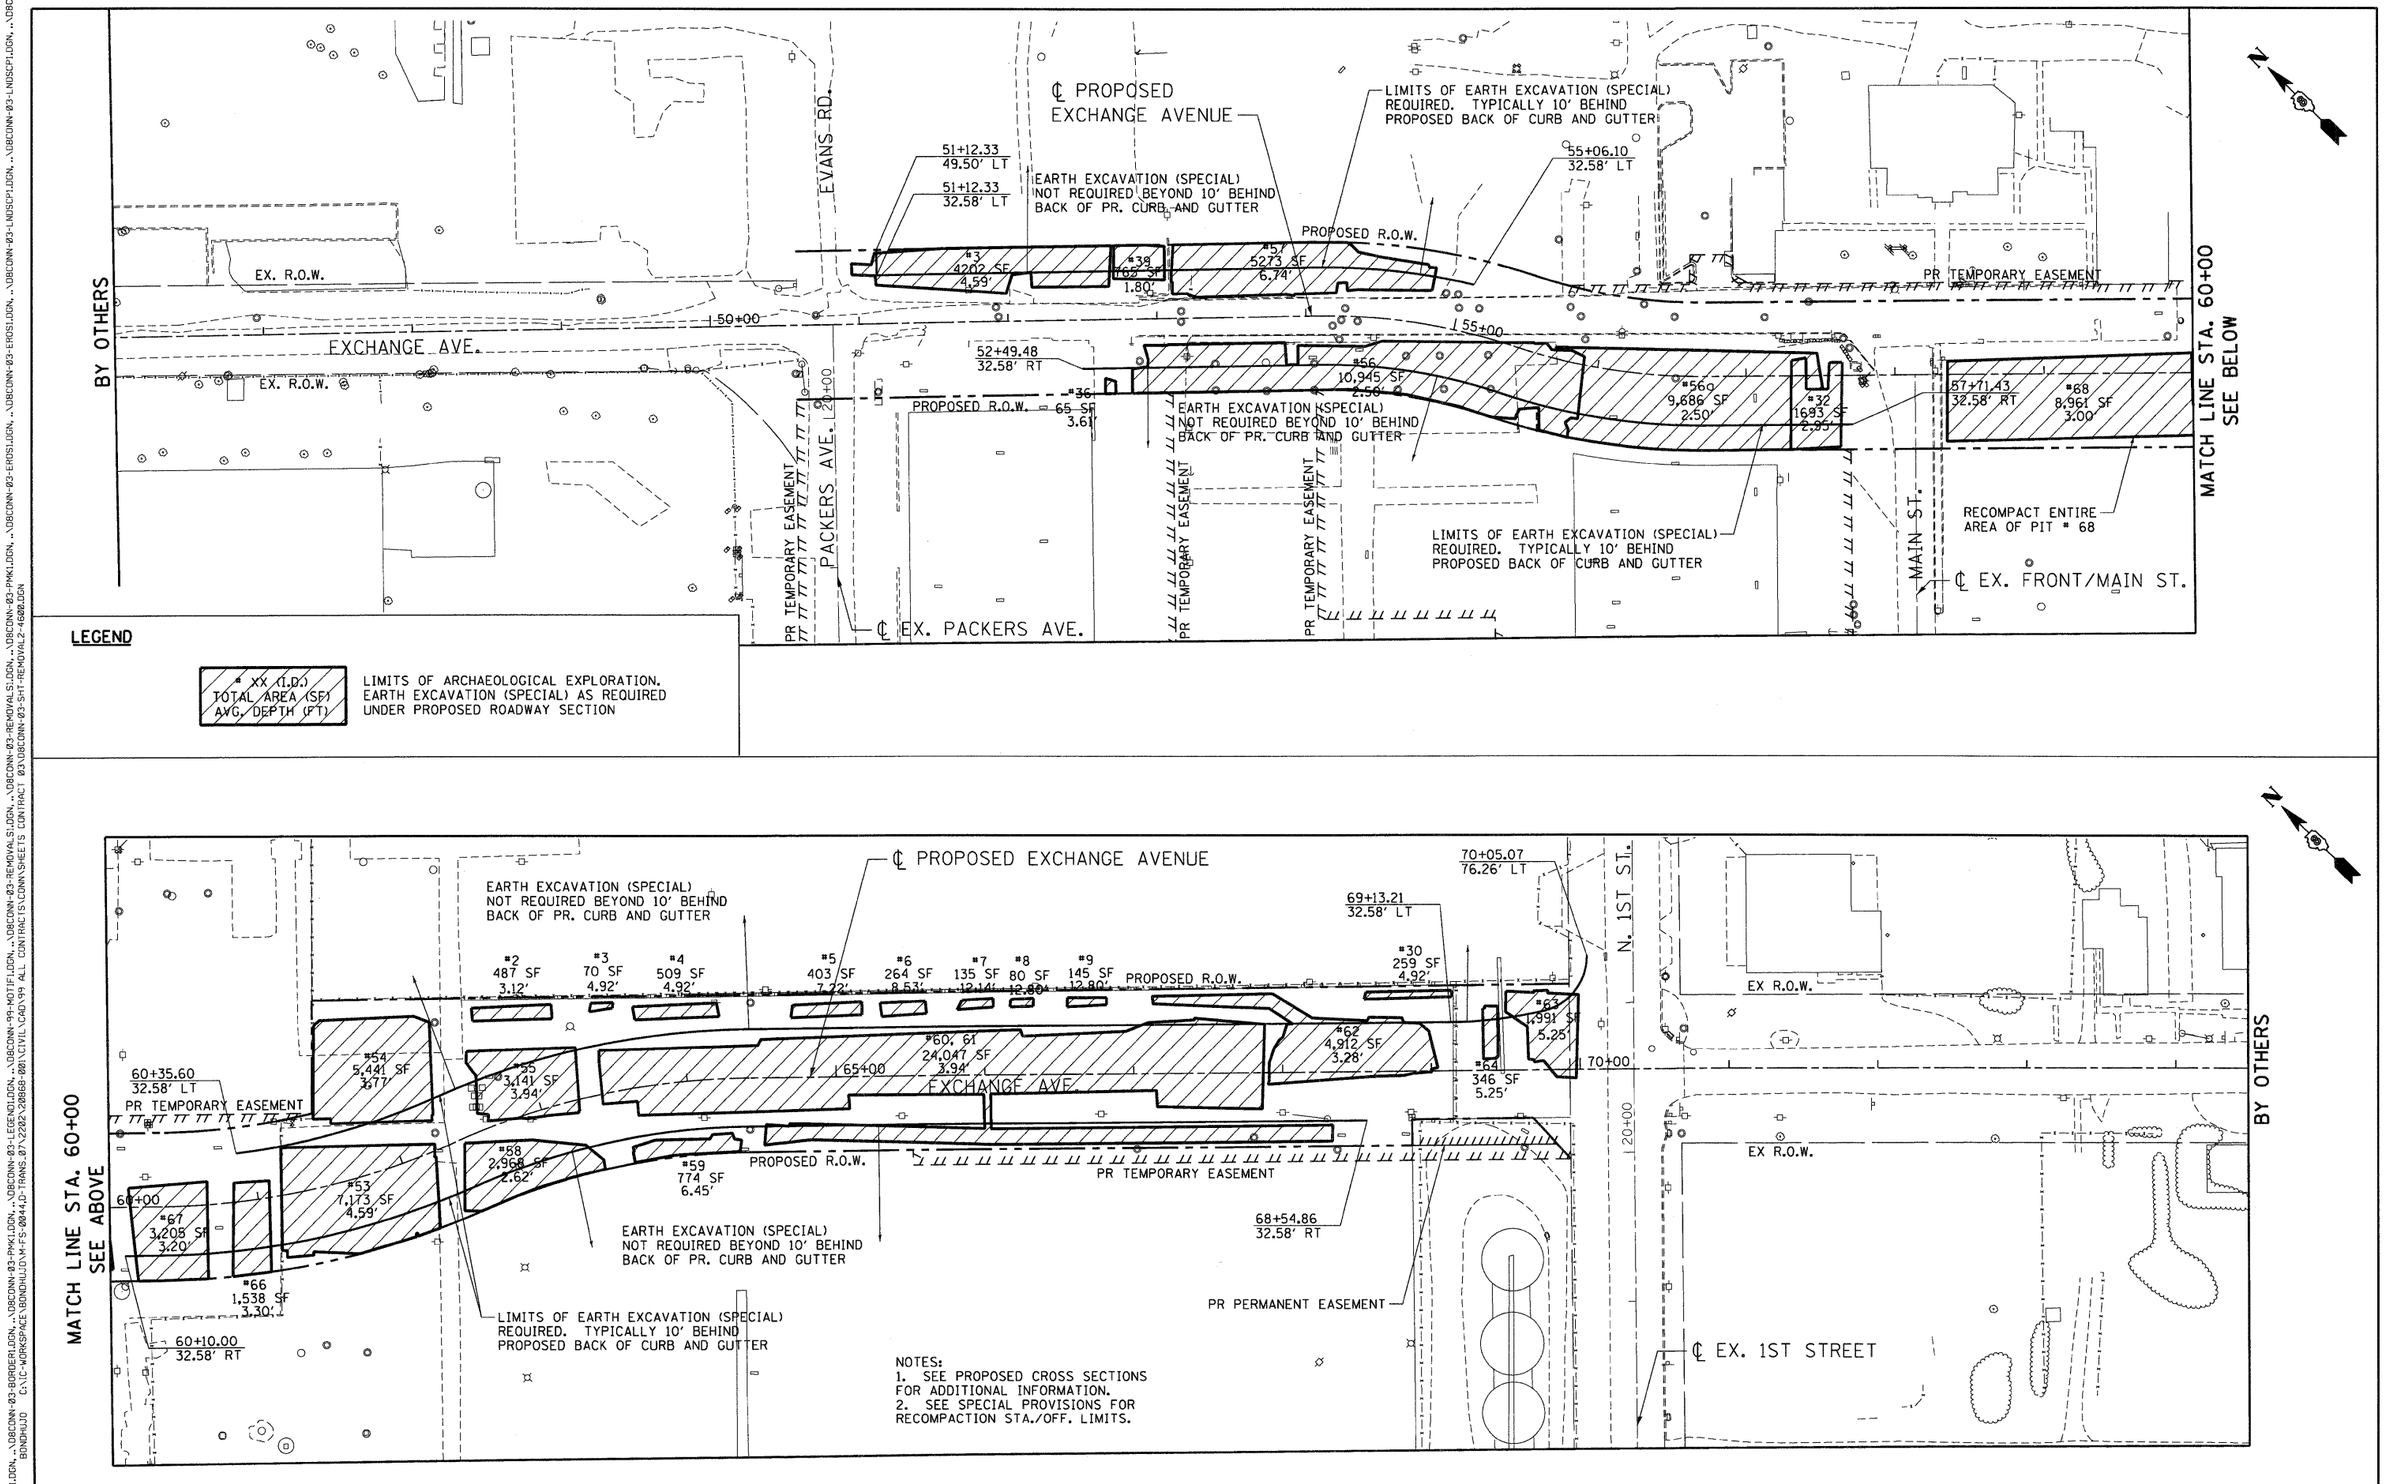

FILE NAME = $FILEL$	USER NAME = $USER$	DESIGNED - JB	REVISED -	**STATE OF ILLINOIS** **DEPARTMENT OF TRANSPORTATION** I-70 CONNECTION
		DRAWN - JB	REVISED -	
TENG TENG & ASSOCIATES, INC. ENGINEERS/ARCHITECTS/PLANNERS CHICAGO, ILLINOIS	PLOT SCALE = $SCALE$	CHECKED - ACL	REVISED -	
	PLOT DATE = $DATE$	DATE - 10/09/09	REVISED -	

EARTH EXCAVATION (SPECIAL) PLANS
EXCHANGE AVE

SCALE: 1"=50' | SHEET NO. OF SHEETS | STA. TO STA.

F.A.P. RTE.	SECTION	COUNTY	TOTAL SHEETS	SHEET NO.
9153	82-1K	ST. CLAIR	107	24
		CONTRACT NO. 76C40		
FED. ROAD DIST. NO.	ILLINOIS	FED. AID PROJECT		

\\DBCONN-03-REMOVALS\DGN\..\DBCONN-03-BORDER.DGN\..\DBCONN-03-PMKL\DGN\..\DBCONN-03-EROS\DGN\..\DBCONN-03-LEGEND.DGN\..\DBCONN-99-MOTIF\DGN\..\DBCONN-03-REMOVALS\DGN\..\DBCONN-03-PMKL\DGN\..\DBCONN-03-EROS\DGN\..\DBCONN-03-LNDSCP\DGN\..\DBCONN-03-LNDSCP1.DGN\..\DBCONN-03-REMOVALS\DGN\..\DBCONN-99-MOTIF\DGN\..\DBCONN-03-REMOVALS1.DGN\..\DBCONN-03-PMKL\DGN\..\DBCONN-03-EROS1.DGN\..\DBCONN-03-LNDSCP1.DGN\..\DBCONN-03-LNDSCP2.DGN\..\DBCONN-03-REMOVALS2.DGN
12 FEB 2009, 1:08:14 BENDRAUD C:\1C-WORKSPACE\BENDRAUD\M-F5-80444\2-TRANS.87\22022\208681-001\CIVIL\CAD\99 ALL CONTRACTS\CONNSHEETS CONTRACT 03\DBCONN-03-SHT-REMOVAL2-46002.DGN