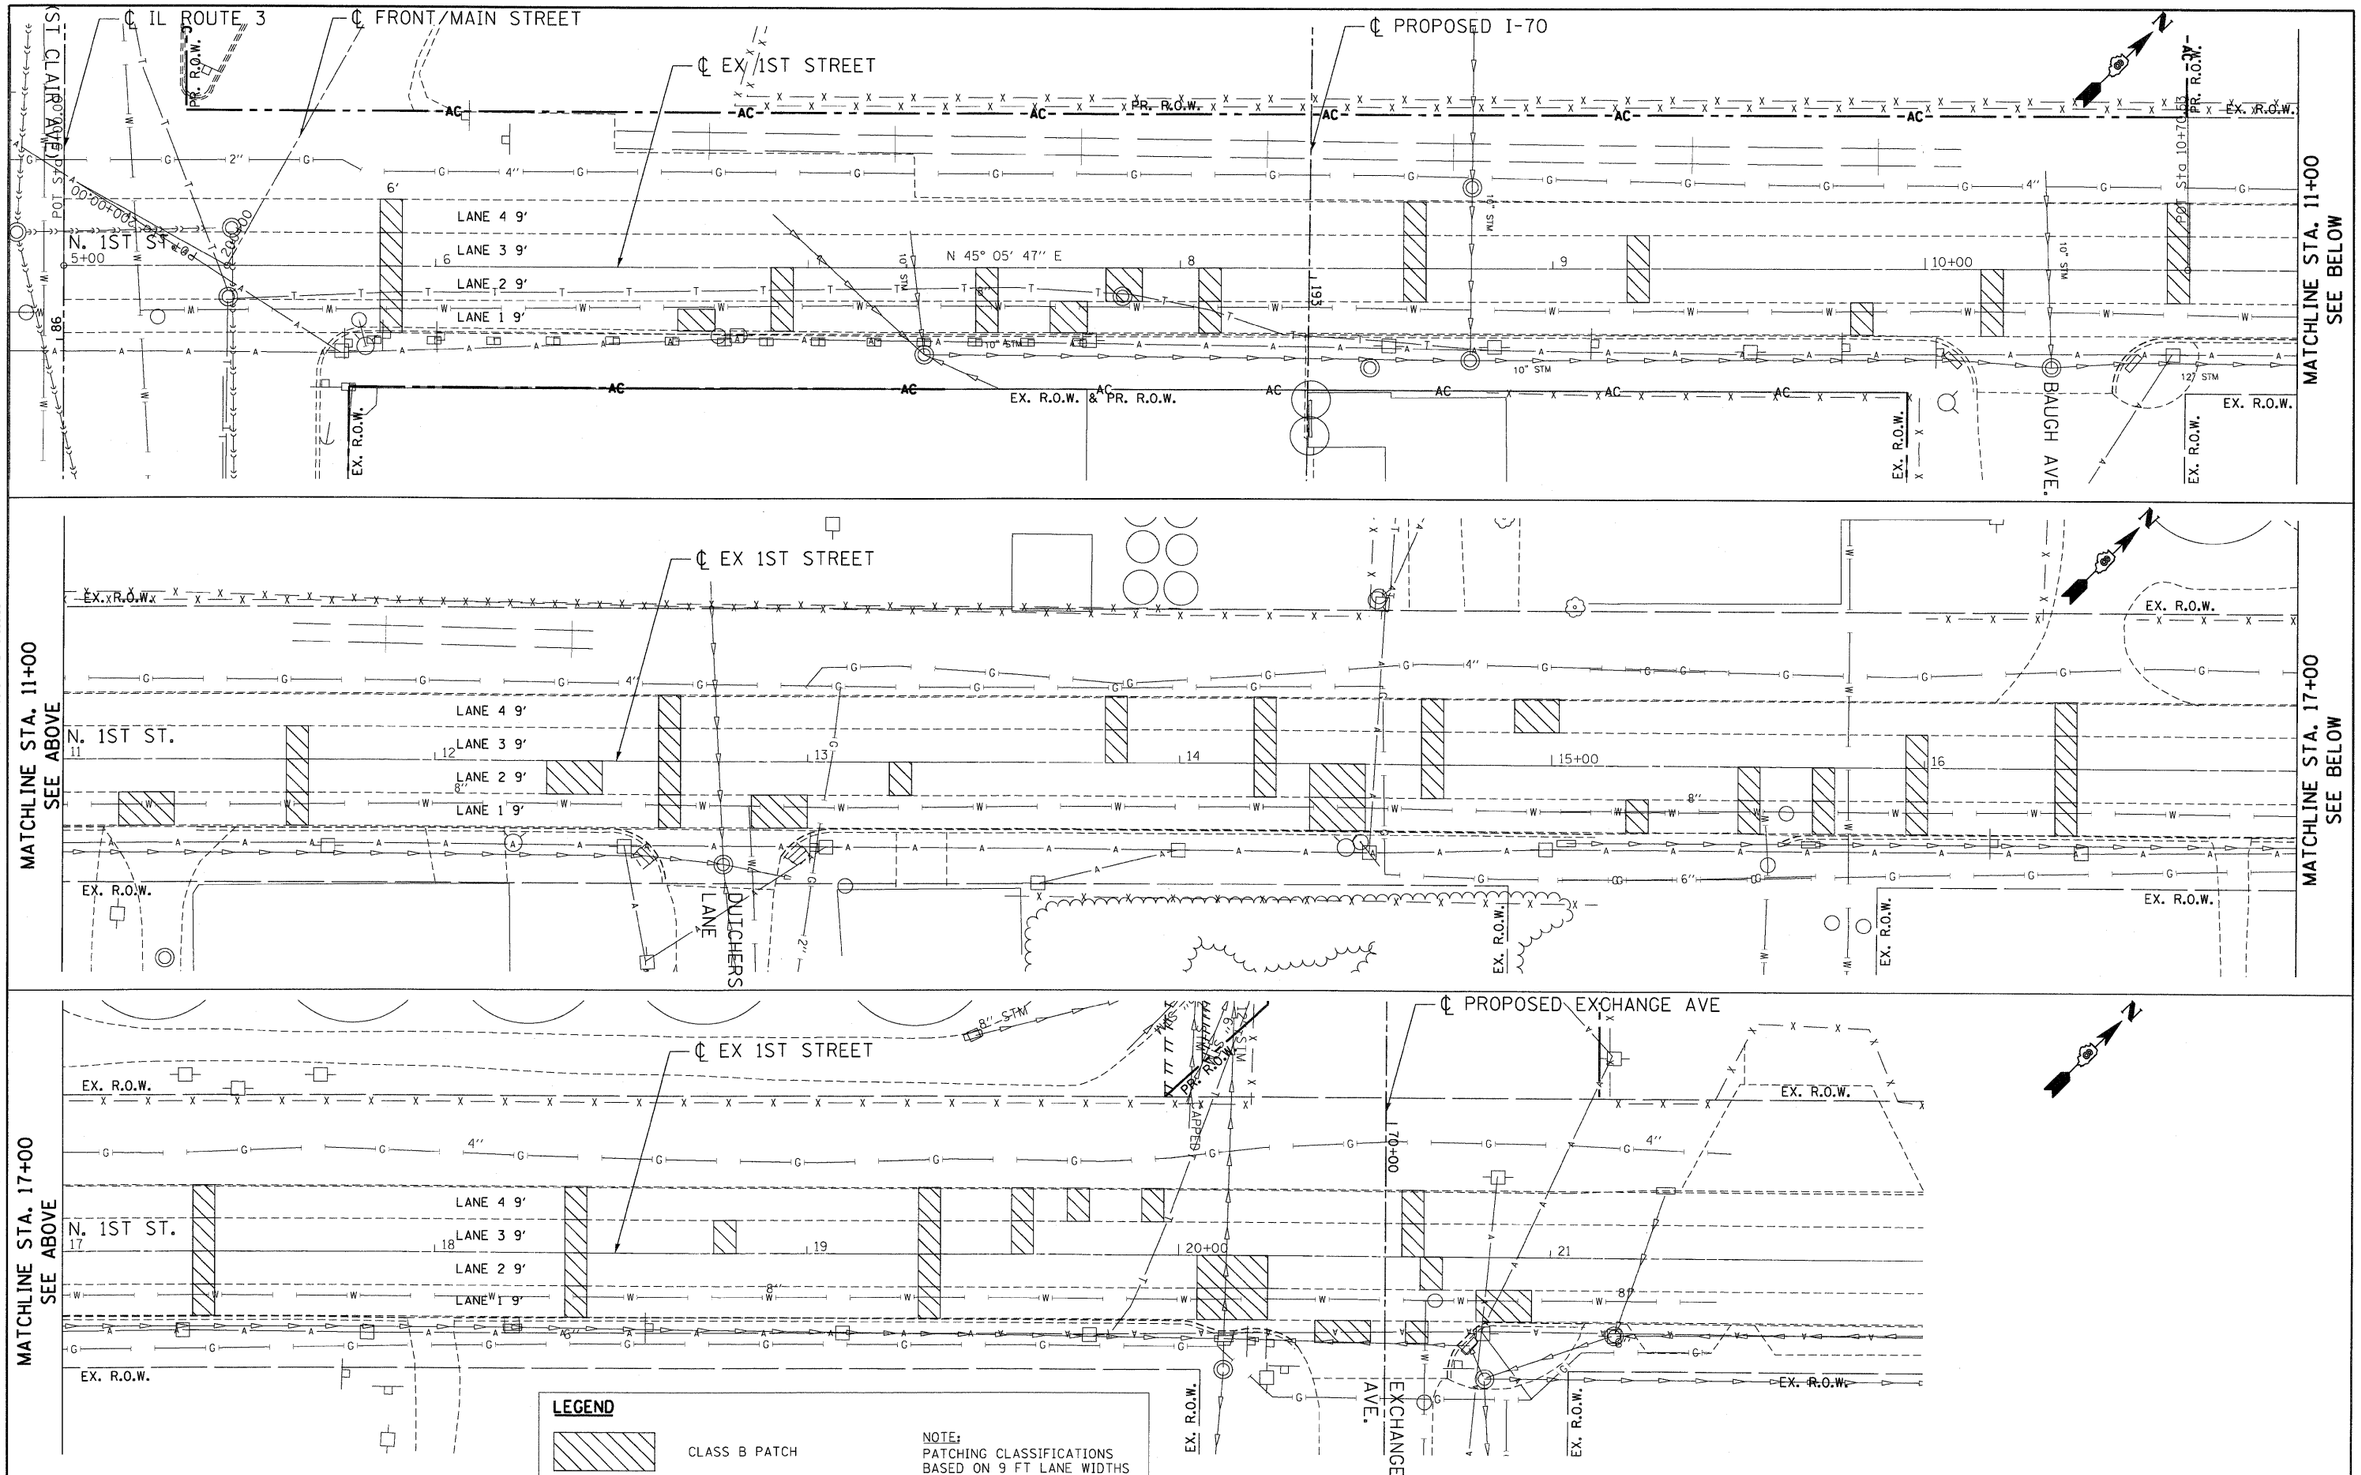

FILE NAME = $FILEL$	USER NAME = $USER$	DESIGNED - ACL	REVISED -
		DRAWN - JFS	REVISED -
	PLOT SCALE = $SCALE$	CHECKED - ACL	REVISED -
	PLOT DATE = $DATE$	DATE - 10/09/09	REVISED -

TENG & ASSOCIATES, INC. ENGINEERS/ARCHITECTS/PLANNERS CHICAGO, ILLINOIS

STATE OF ILLINOIS
DEPARTMENT OF TRANSPORTATION
I-70 CONNECTION

PAVEMENT PATCHING PLAN
1ST STREET
STA. 5+00.00 TO STA. 22+00.00

SCALE: 1"=20' | SHEET NO. OF SHEETS | STA. TO STA.

F.A.P. RTE.	SECTION	COUNTY	TOTAL SHEETS	SHEET NO.
9153	82-1K	ST. CLAIR	107	29
		CONTRACT NO. 76C40		

FED. ROAD DIST. NO. | ILLINOIS | FED. AID PROJECT

-\DBCONN-03-TOPO\DGN,-\DBCONN-03-TOPO\DGN,-\DBCONN-03-GEOMETRICS1\DGN,-\DBCONN-03-TOPO\DGN,-\DBCONN-03-GEOMETRICS1\DGN,-\DBCONN-03-GEOMETRICS2\DGN,-\DBCONN-03-GEOMETRICS2\DGN,-\DBCONN-03-UTIL2\DGN,-\DBCONN-03-UTIL2\DGN,-\DBCONN-03-SHT-PLAN1-508\DGN
10-14-2009\16:17:46 BONDHUJD C:\TC-WORKSPACE\BONDHUJD\M-FS-0044,D-TRANS,87\2222\20868-001\CIVIL\CAD\99 ALL CONTRACTS\CONN\SHEETS CONTRACT 03\DBCONN-03