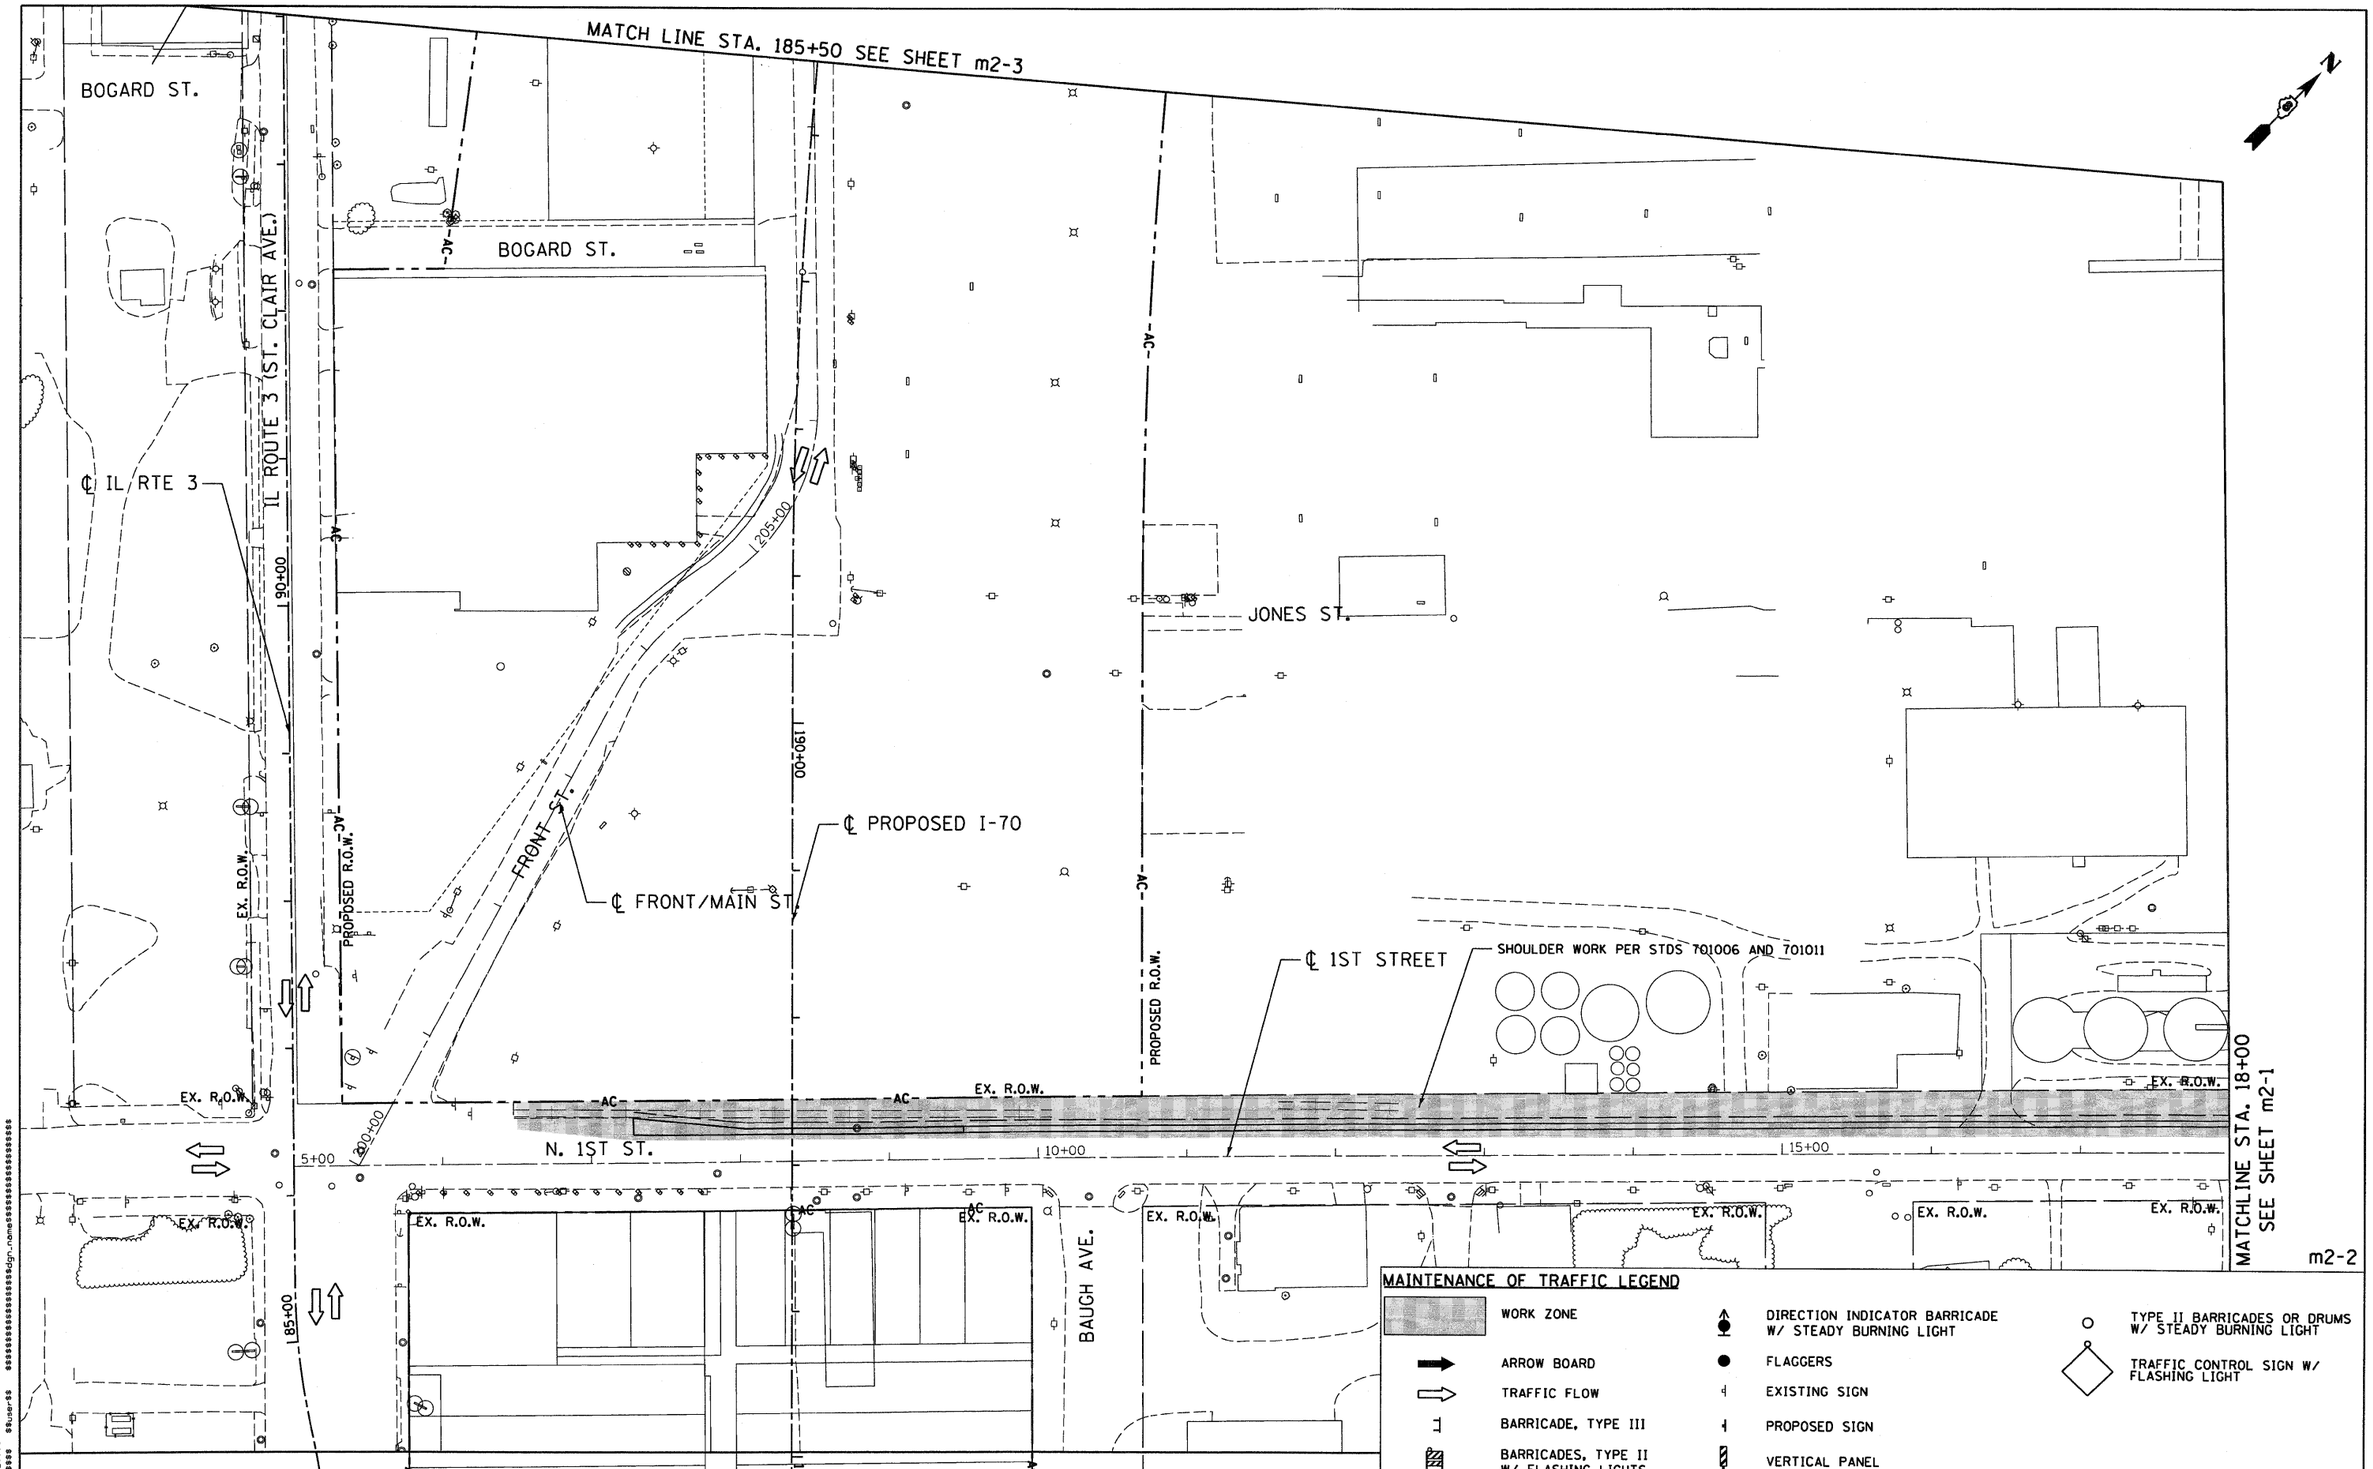

FILE NAME = $FILEL$	USER NAME = $USER$	DESIGNED - AAB	REVISED -
ABNA ENGINEERING INC. PROFESSIONAL ENGINEERS EAST ST. LOUIS, ILLINOIS		DRAWN - MNR	REVISED -
	PLOT SCALE = $SCALE$	CHECKED - DPD	REVISED -
	PLOT DATE = $DATE$	DATE - 10/09/09	REVISED -

STATE OF ILLINOIS
DEPARTMENT OF TRANSPORTATION
I-70 CONNECTION

MAINTENANCE OF TRAFFIC PLANS
1ST STREET /FRONT STREET
STAGE II

SCALE: 1"=50' | SHEET NO. OF SHEETS | STA. TO STA.

F.A.P. RTE.	SECTION	COUNTY	TOTAL SHEETS	SHEET NO.
9153	82-1K	ST. CLAIR	107	35
		CONTRACT NO. 76C40		

FED. ROAD DIST. NO. | ILLINOIS | FED. AID PROJECT

$$$$ref_list_name$$$$ $$$$date_time$$$$ $$user$$ $$$$$$$$$$$$$$$$$$$$dgn_name$$$$$$$$$$$$$$$$$$$$

\D8Conn-03-SHT-stage2-9000.dgn 10/14/2009 3:28:09 PM