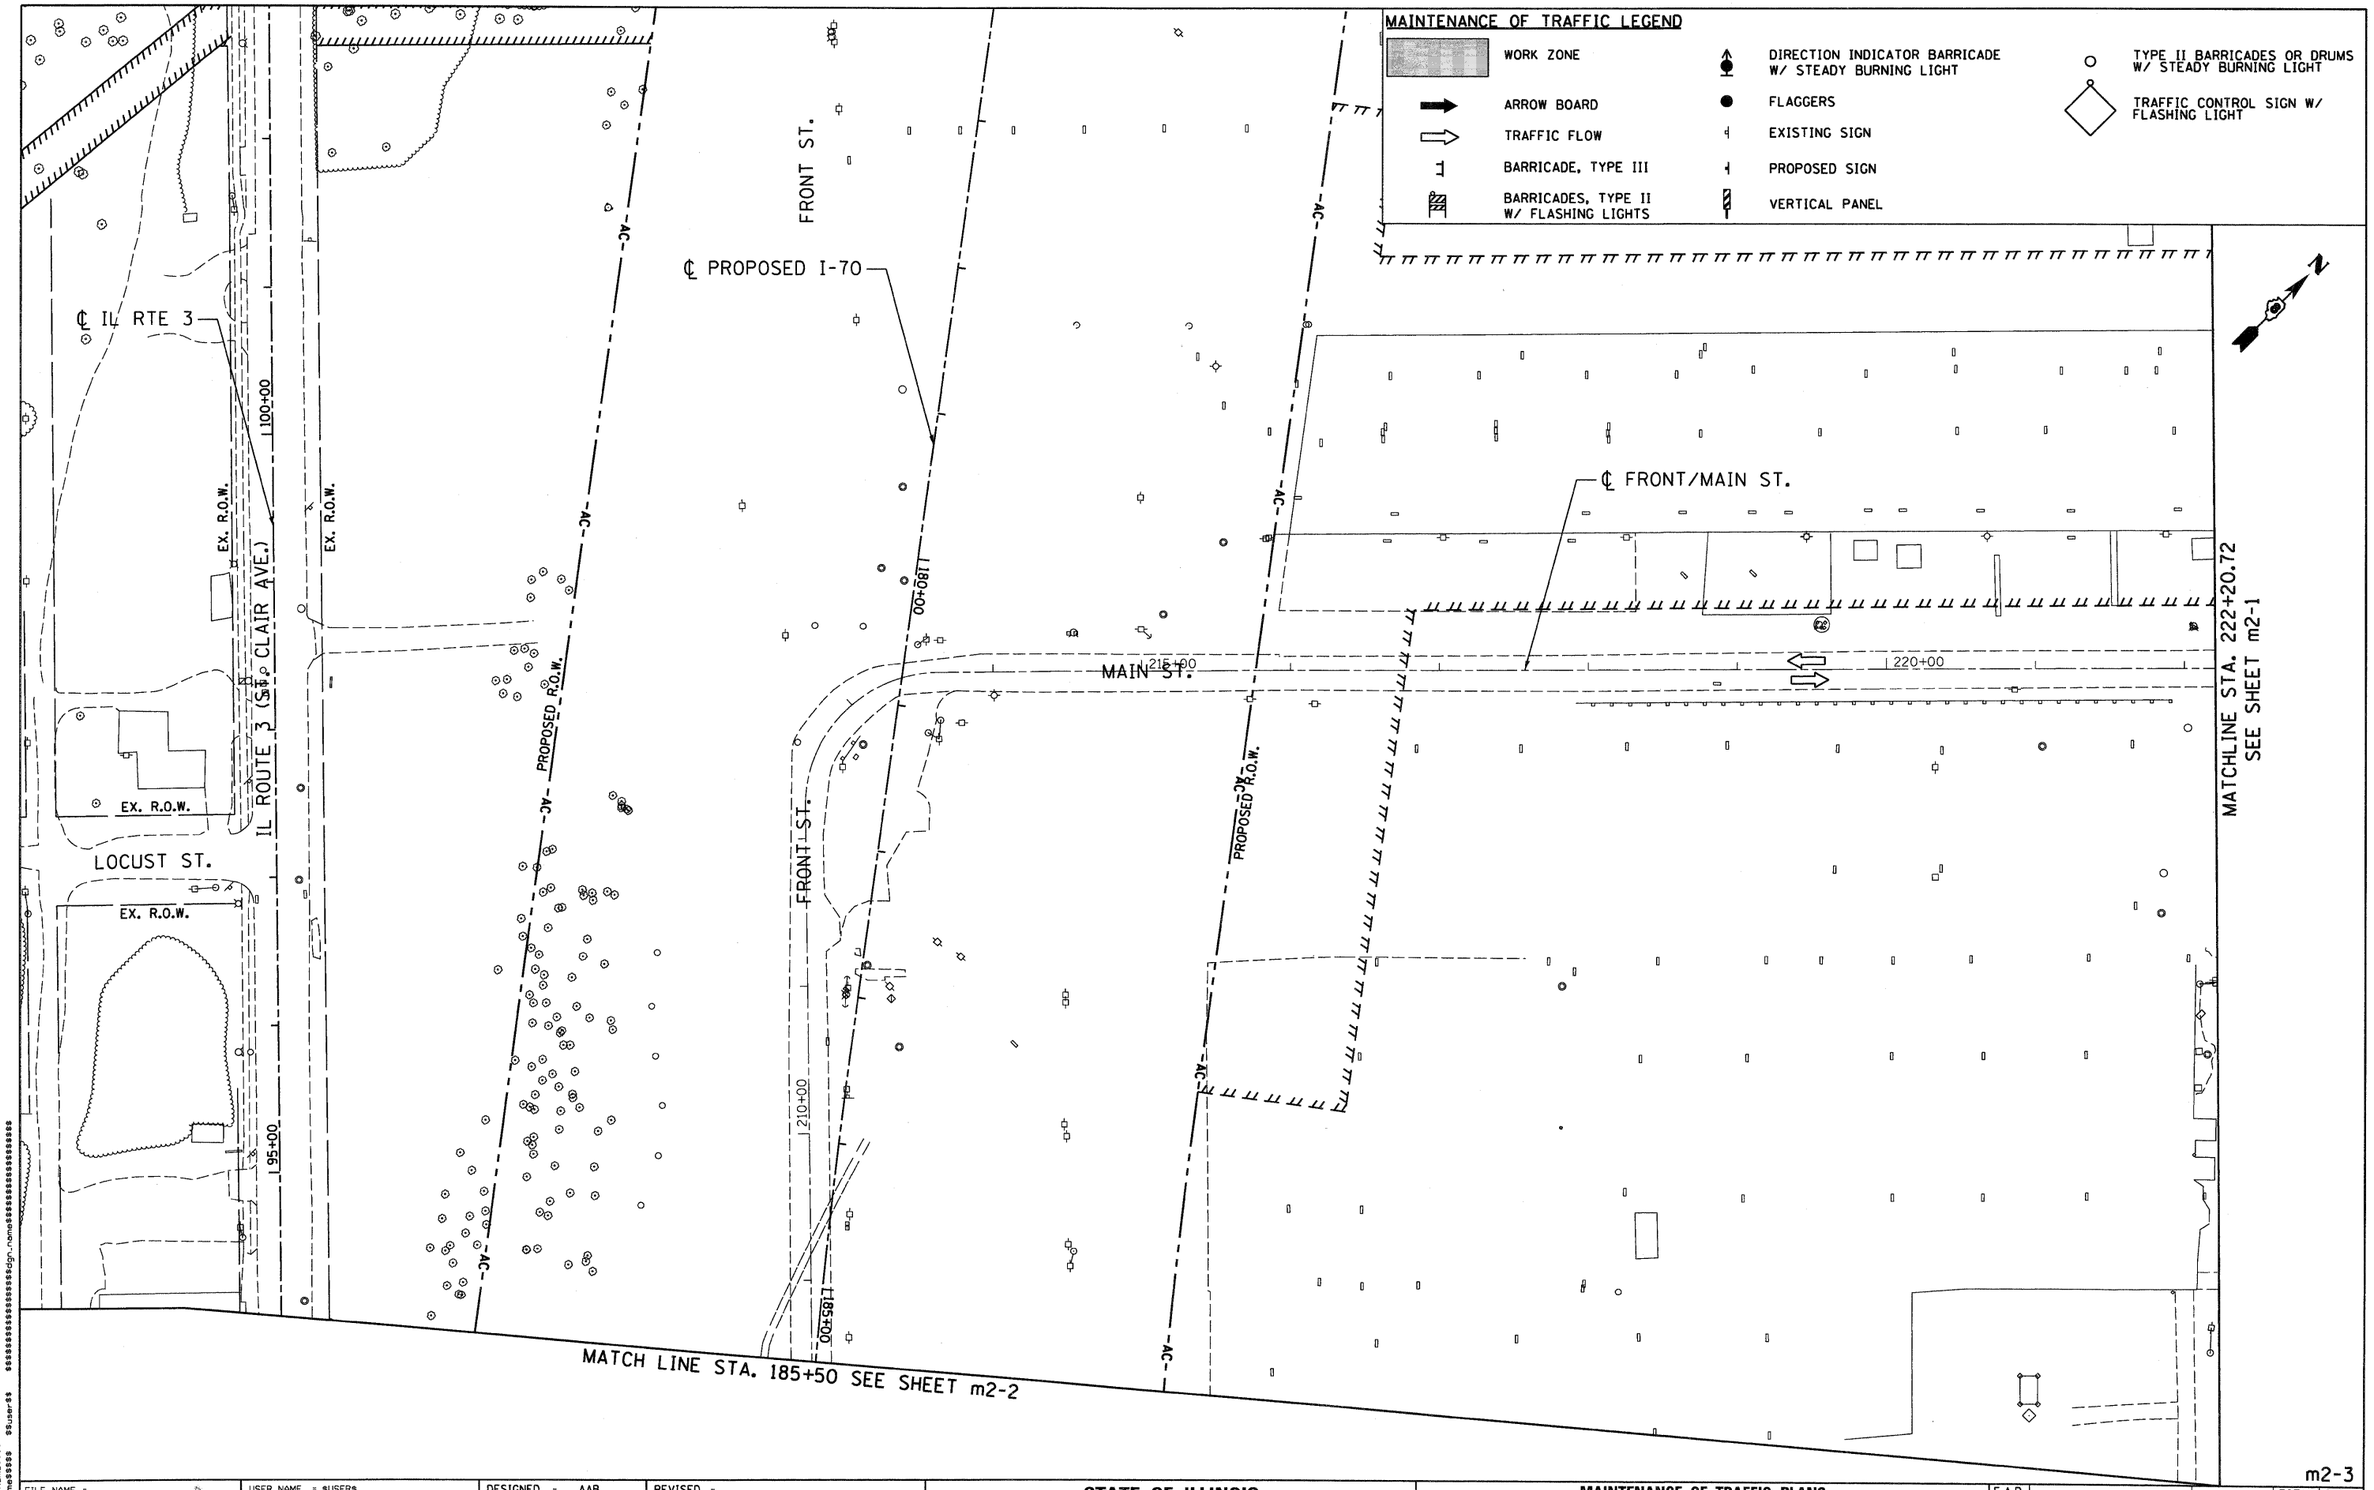

m2-3

FILE NAME = $FILEL$	USER NAME = $USER$	DESIGNED - AAB	REVISED -
		DRAWN - MNR	REVISED -
	PLOT SCALE = $SCALE$	CHECKED - DPD	REVISED -
ABNA ENGINEERING INC. PROFESSIONAL ENGINEERS EAST ST. LOUIS, ILLINOIS	PLOT DATE = $DATE$	DATE - 10/09/09	REVISED -

STATE OF ILLINOIS
DEPARTMENT OF TRANSPORTATION
I-70 CONNECTION

MAINTENANCE OF TRAFFIC PLANS
1ST STREET /FRONT STREET
STAGE II

SCALE: 1"=50' | SHEET NO. OF SHEETS | STA. | TO STA.

F.A.P. RTE.	SECTION	COUNTY	TOTAL SHEETS	SHEET NO.
9153	82-1K	ST. CLAIR	107	36
		CONTRACT NO. 76C40		
FED. ROAD DIST. NO.	ILLINOIS	FED. AID PROJECT		

$$$$prof_list_name$$$$ $$$$dgn_name$$$$ $$user$$ $$date_time$$$$

.\D8Conn-03-SHT-stage2-18550.dgn 10/14/2009 3:27:11 PM