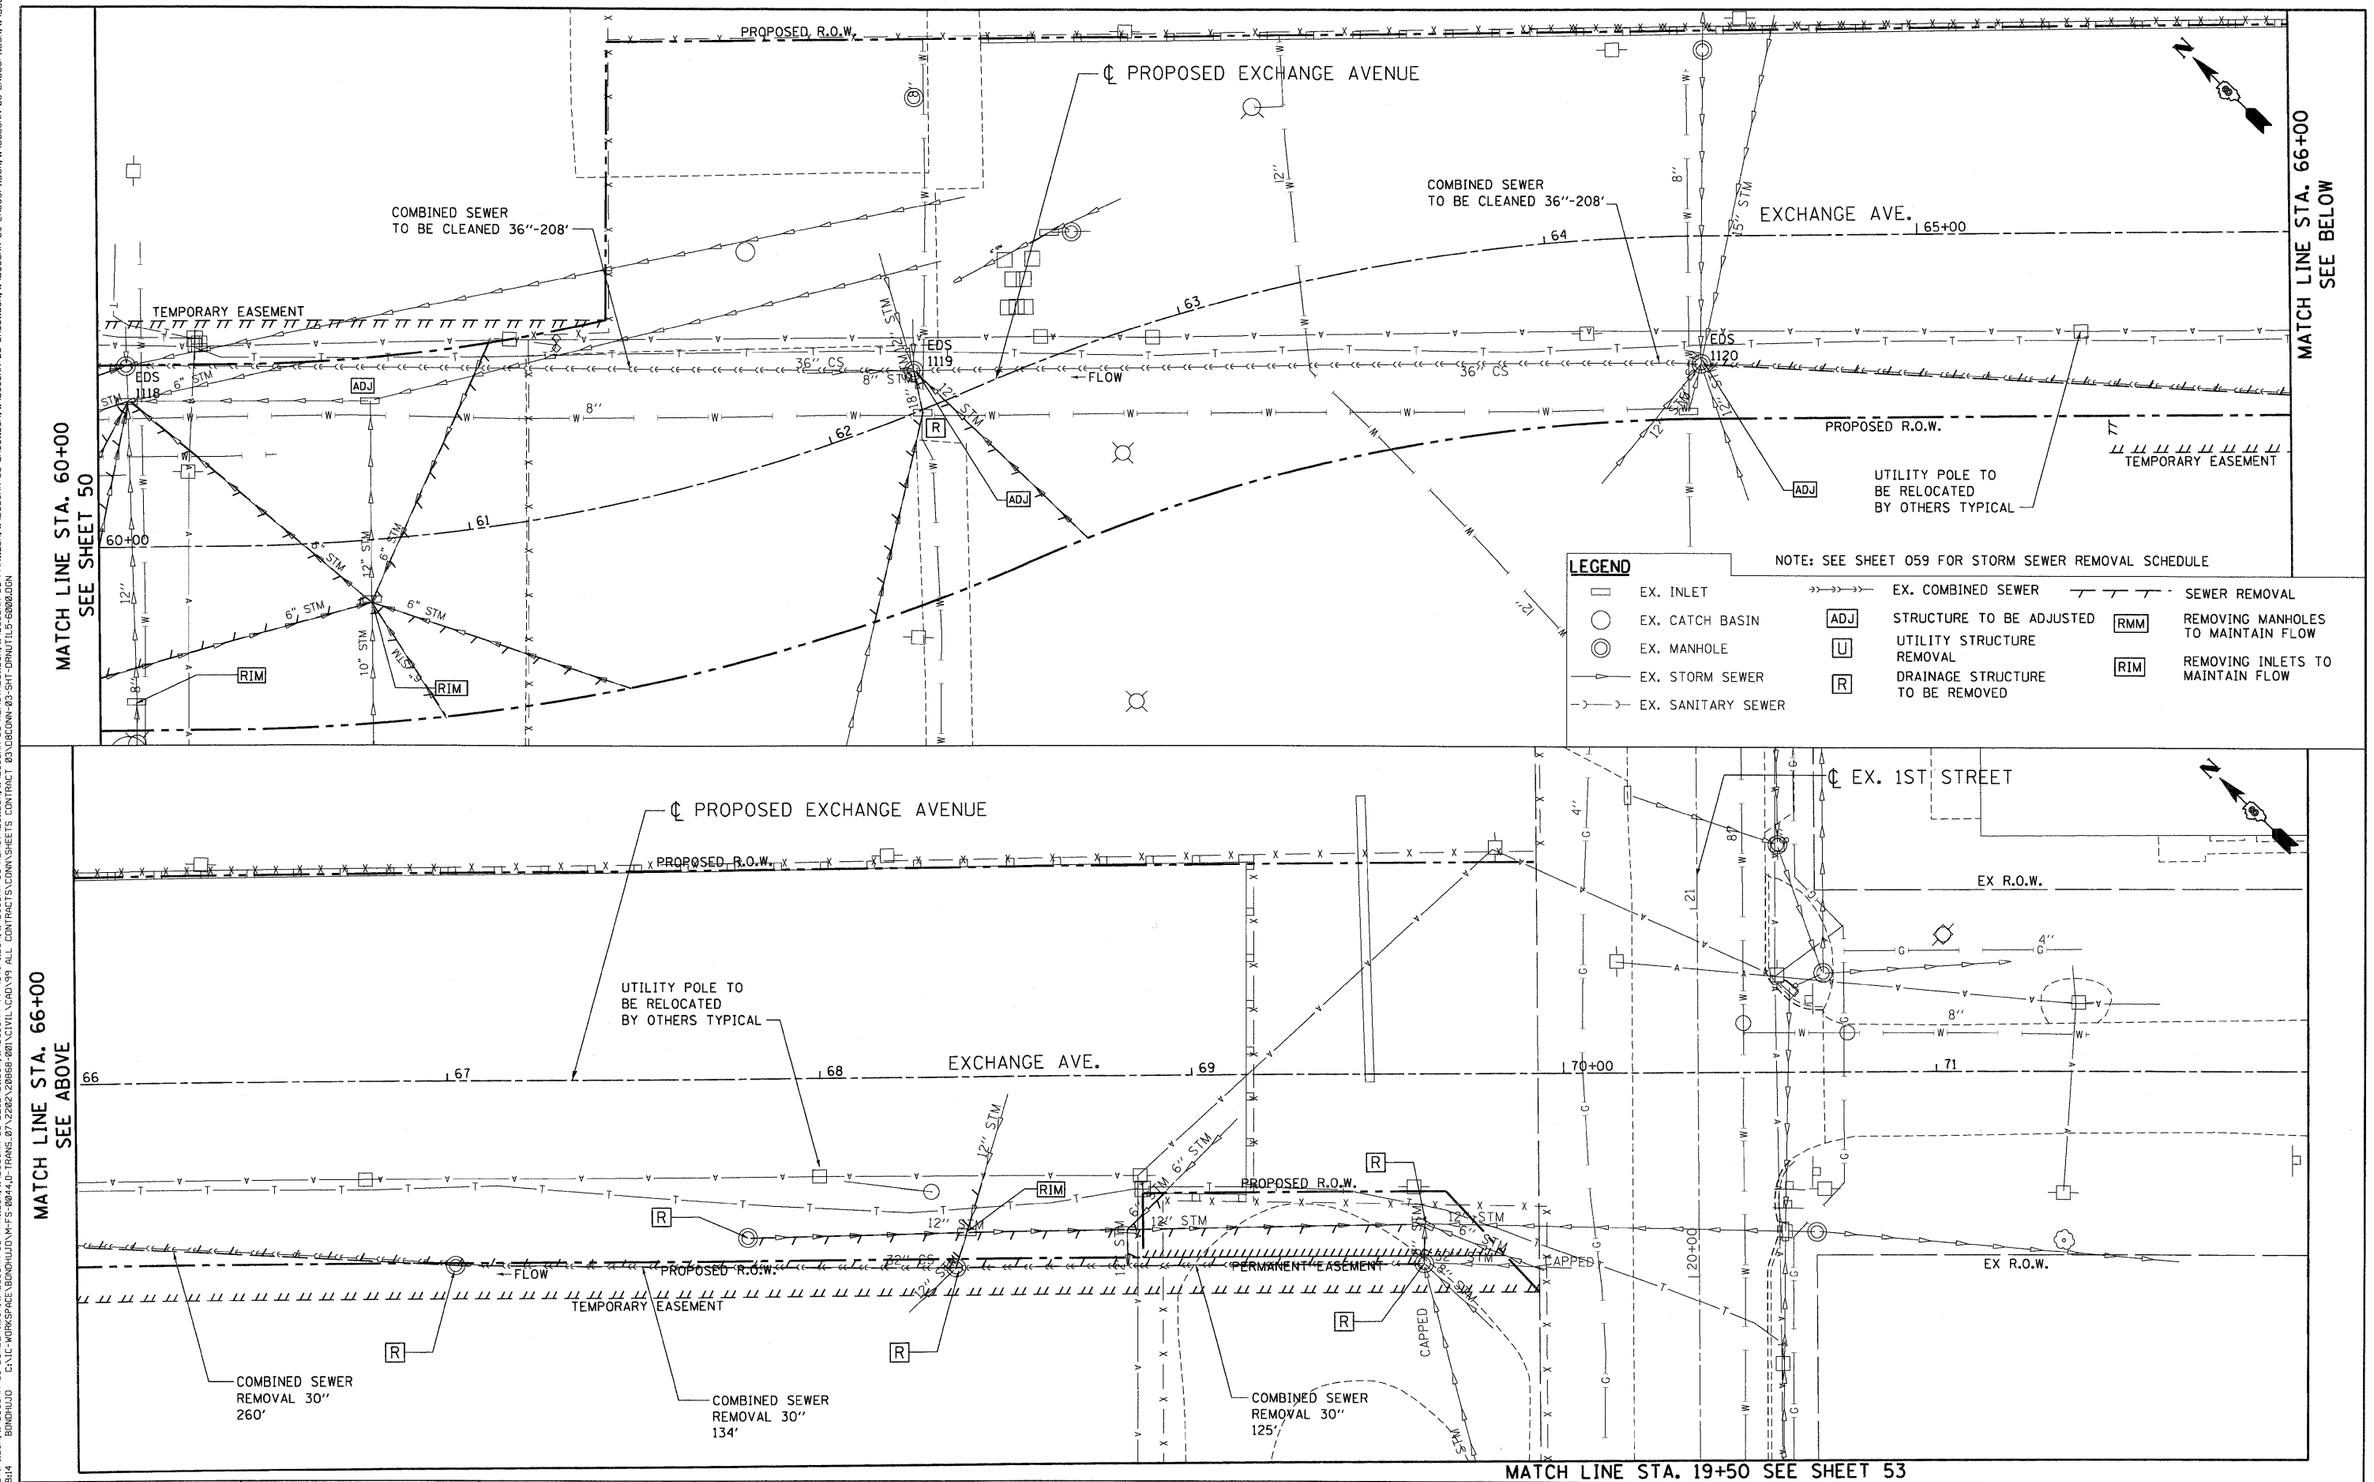

FILE NAME = #FILE1#	USER NAME = #USER#	DESIGNED - MMcG	REVISED -
		DRAWN - JFS	REVISED -
TENG TENG & ASSOCIATES, INC. ENGINEERS/ARCHITECTS/PLANNERS CHICAGO, ILLINOIS	PLOT SCALE = #SCALE#	CHECKED - DDH	REVISED -
	PLOT DATE = #DATE#	DATE - 10/09/09	REVISED -

STATE OF ILLINOIS
DEPARTMENT OF TRANSPORTATION
I-70 CONNECTION

EXISTING DRAINAGE & UTILITIES
EXCHANGE AVE
STA. 60+00.00 TO 1ST STREET

SCALE: 1"=20' | SHEET NO. OF SHEETS | STA. | TO STA.

F.A.P. RTE.	SECTION	COUNTY	TOTAL SHEETS	SHEET NO.
9153	82-1K	ST. CLAIR	107	51
		CONTRACT NO. 76C40		
FED. ROAD DIST. NO.	ILLINOIS	FED. AID PROJECT		

..\DBCONN-99-MOTIFLDGN, ..\DBCONN-03-BORDERLDGN, ..\DBCONN-03-PMKLDGN, ..\DBCONN-03-LEGENDLDGN, ..\DBCONN-99-MOTIFLDGN, ..\DBCONN-03-REMOVALSLDGN, ..\DBCONN-03-REMOVALSLDGN, ..\DBCONN-03-REMOVALSLDGN, ..\DBCONN-03-EROSLDGN, ..\DBCONN-03-EROSLDGN, ..\DBCONN-03-LNDSCPLDGN, ..\DBCONN-03-LNDSCPLDGN, ..\DBCONN-03-LNDSCPLDGN, ..\DBCONN-03-SHT-DRNUTILS-G000LDGN
10-14-2009, 16:18:14
BONDHUJO
C:\IC-WORKSPACE\BONDHUJO\M-FS-0044.D-TRANS.07\2202\2D868-B001\CIVIL\CAD\99 ALL CONTRACTS\CONNSHEETS CONTRACT 03\DBCONN-03-SHT-DRNUTILS-G000.DGN