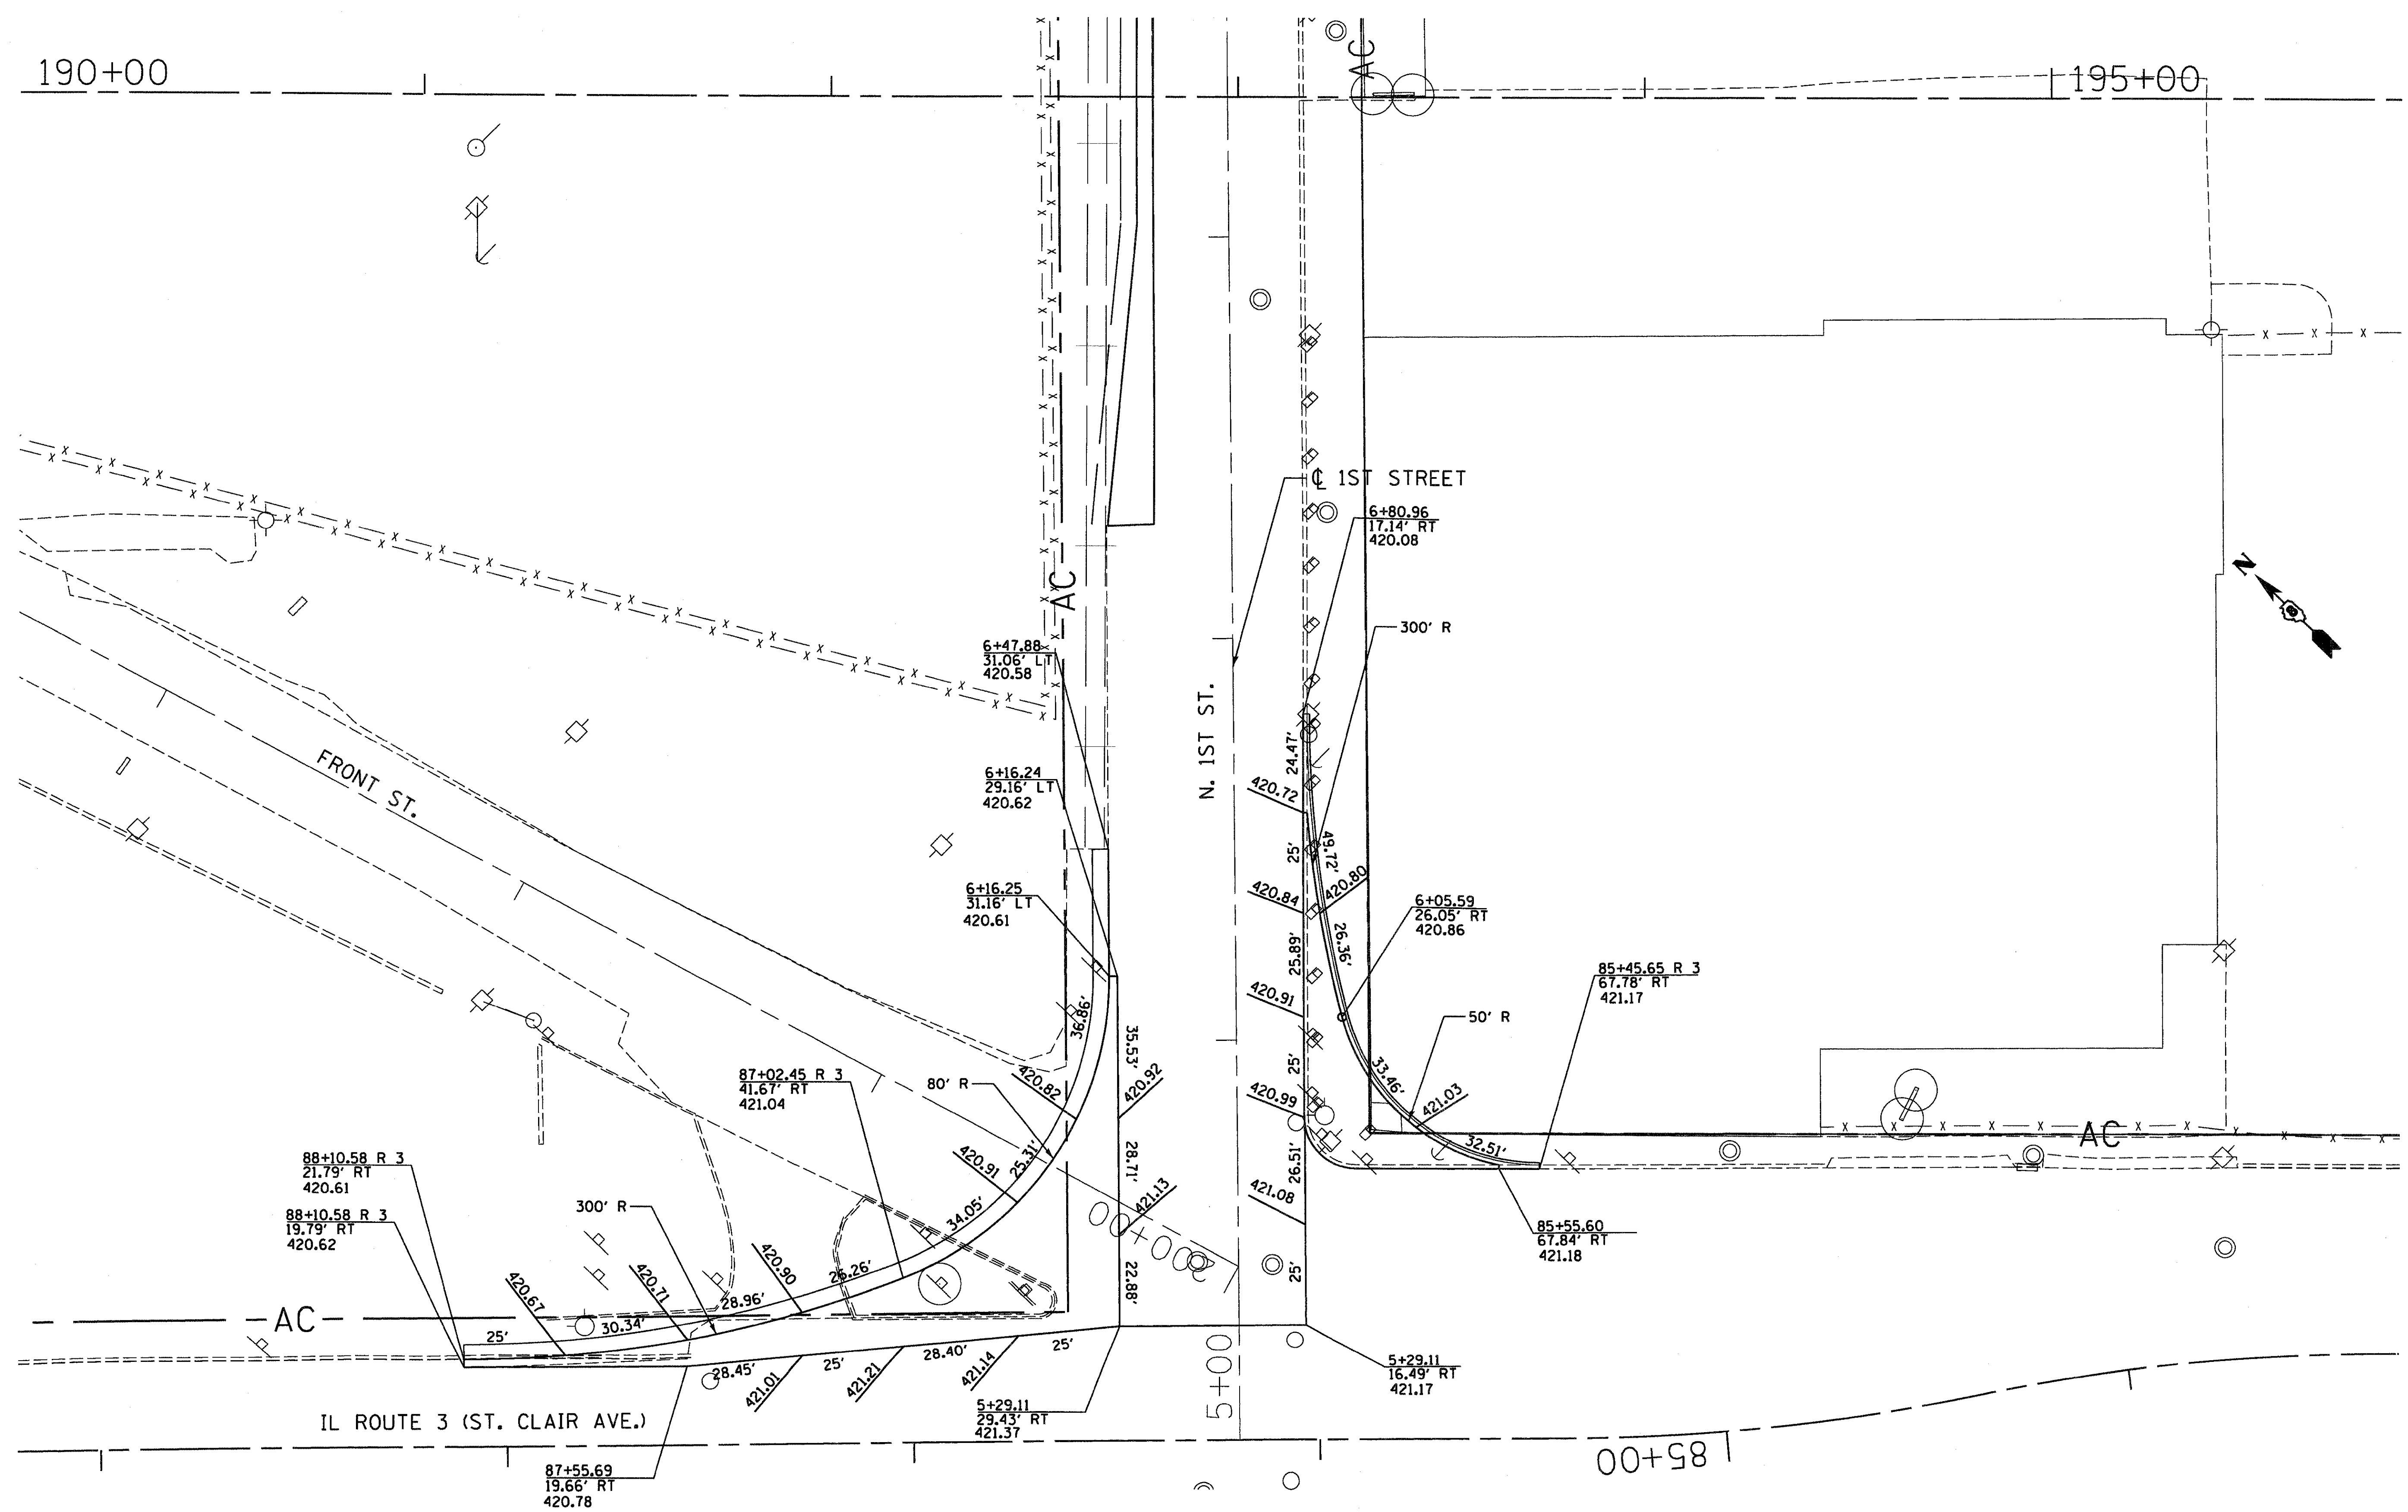

$$$$ref_list_name$$$$
$$$$date_time$$$$ $$user$$ $$$$$$$$$$$$$$$$$$dgn_name$$$$$$$$$$$$$$$$$$

FILE NAME = $FILEL$	USER NAME = $USER$	DESIGNED - AAB	REVISED -
ABNA ENGINEERING INC. PROFESSIONAL ENGINEERS EAST ST. LOUIS, ILLINOIS — ABNA engineering		DRAWN - MNR	REVISED -
	PLOT SCALE = $SCALE$	CHECKED - DPD	REVISED -
	PLOT DATE = $DATE$	DATE - 10/09/09	REVISED -

STATE OF ILLINOIS
DEPARTMENT OF TRANSPORTATION
I-70 CONNECTION

INTERSECTION DETAILS
1ST STREET /ST. CLAIR AVE.

SCALE: 1"=20' | SHEET NO. OF SHEETS | STA. TO STA.

F.A.P. RTE.	SECTION	COUNTY	TOTAL SHEETS	SHEET NO.
9153	82-1K	ST. CLAIR	107	82
		CONTRACT NO. 76C40		
FED. ROAD DIST. NO.	ILLINOIS FED. AID PROJECT			