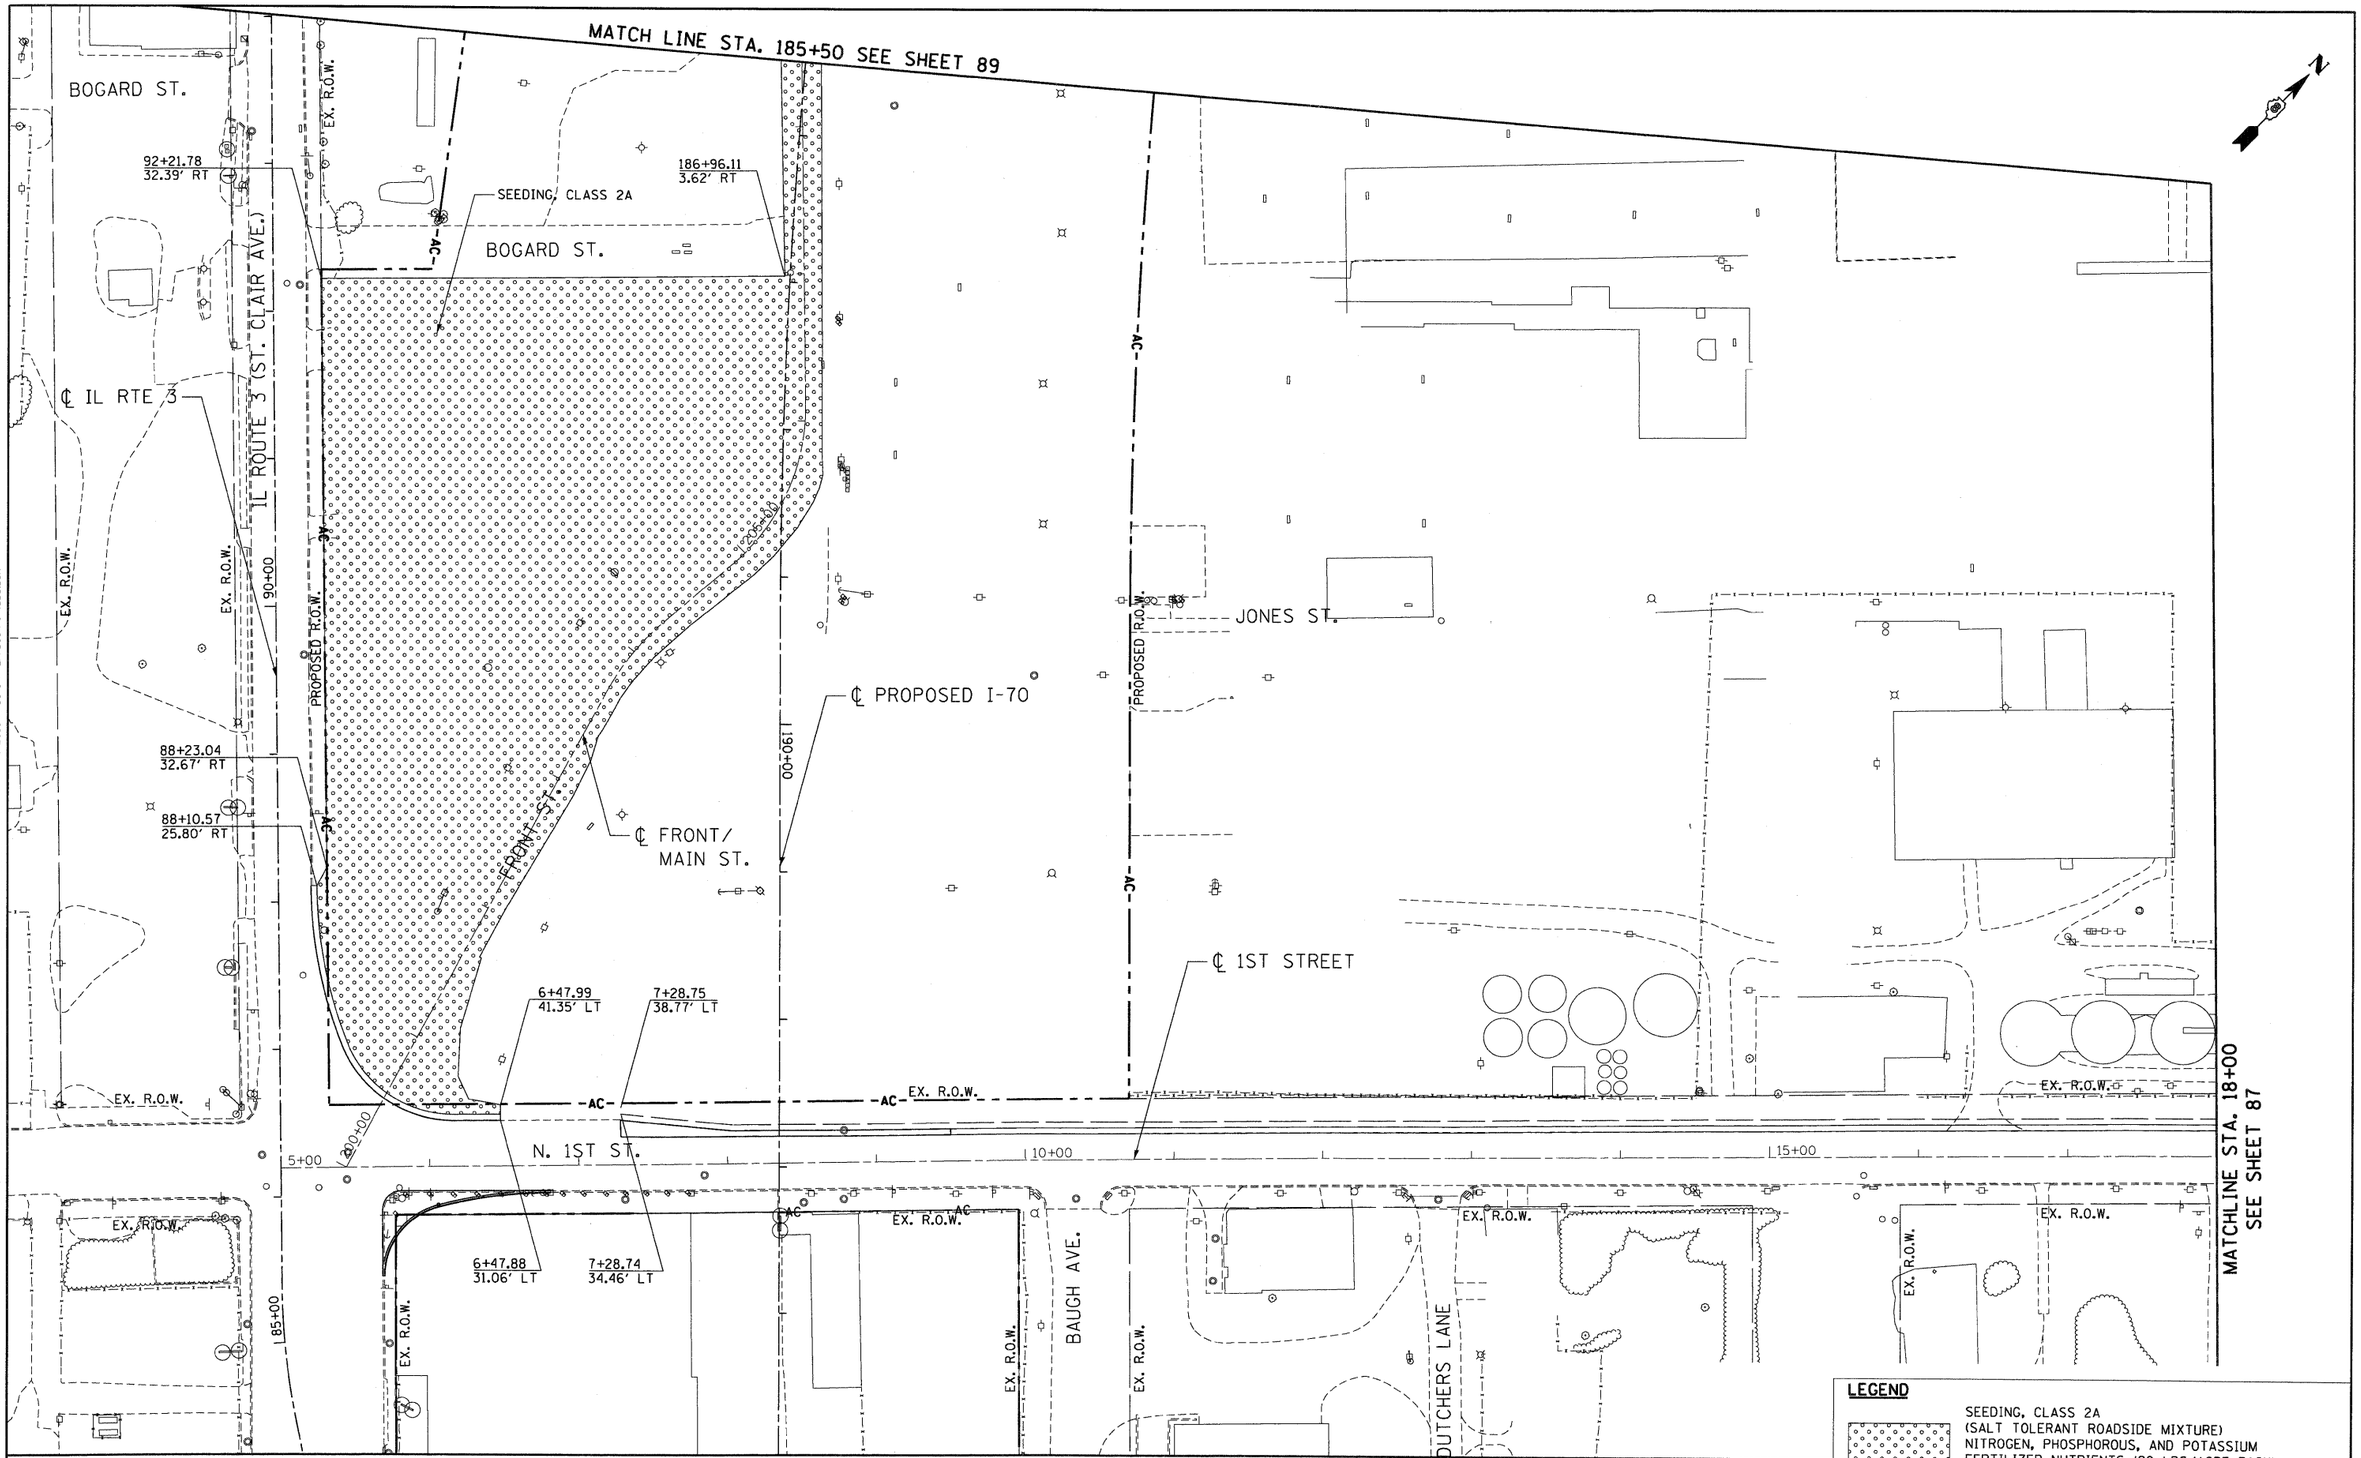

LEGEND

SEEDING, CLASS 2A
(SALT TOLERANT ROADSIDE MIXTURE)
NITROGEN, PHOSPHOROUS, AND POTASSIUM
FERTILIZER NUTRIENTS (90 LBS/ACRE EACH)
MULCH, METHOD 2

FILE NAME = $FILEL$	USER NAME = $USER$	DESIGNED - JB	REVISED -
		DRAWN - JB	REVISED -
TENG TENG & ASSOCIATES, INC. ENGINEERS/ARCHITECTS/PLANNERS CHICAGO, ILLINOIS	PLOT SCALE = $SCALE$	CHECKED - ACL	REVISED -
	PLOT DATE = $DATE$	DATE - 10/09/09	REVISED -

STATE OF ILLINOIS
DEPARTMENT OF TRANSPORTATION
I-70 CONNECTION

LANDSCAPING PLANS
1ST STREET /FRONT STREET

SCALE: 1"=50' | SHEET NO. OF SHEETS | STA. TO STA.

F.A.P. RTE.	SECTION	COUNTY	TOTAL SHEETS	SHEET NO.
9153	82-1K	ST. CLAIR	107	88
		CONTRACT NO. 76C40		
FED. ROAD DIST. NO.	ILLINOIS	FED. AID PROJECT		

..\DBCONN-99-MOTIFI.DGN, ..\DBCONN-03-PMKI.DGN, ..\DBCONN-03-LEGEND1.DGN, ..\DBCONN-03-LAYOUT1.DGN, ..\DBCONN-03-LNDSCP1.DGN, ..\DBCONN-03-STAGING1.DGN, ..\DBCONN-03-GEOMETRICS1.DGN, ..\DBCONN-03-TOPO1.DGN, ..\DBCONN-03-TOPO2.DGN, ..\DBCONN-03-BORDER1.DGN
10-14-2009, 16:19:21 BONDHUJO G:\IC-WORKSPACE\BONDHUJO\M-FS-0044.D-TRANS.07\2202\20868-001\CIVIL\CAD\99 ALL CONTRACTS\CONN\SHEETS CONTRACT 03\DBCONN-03-SHT-LANDSCAP1-9000.DGN