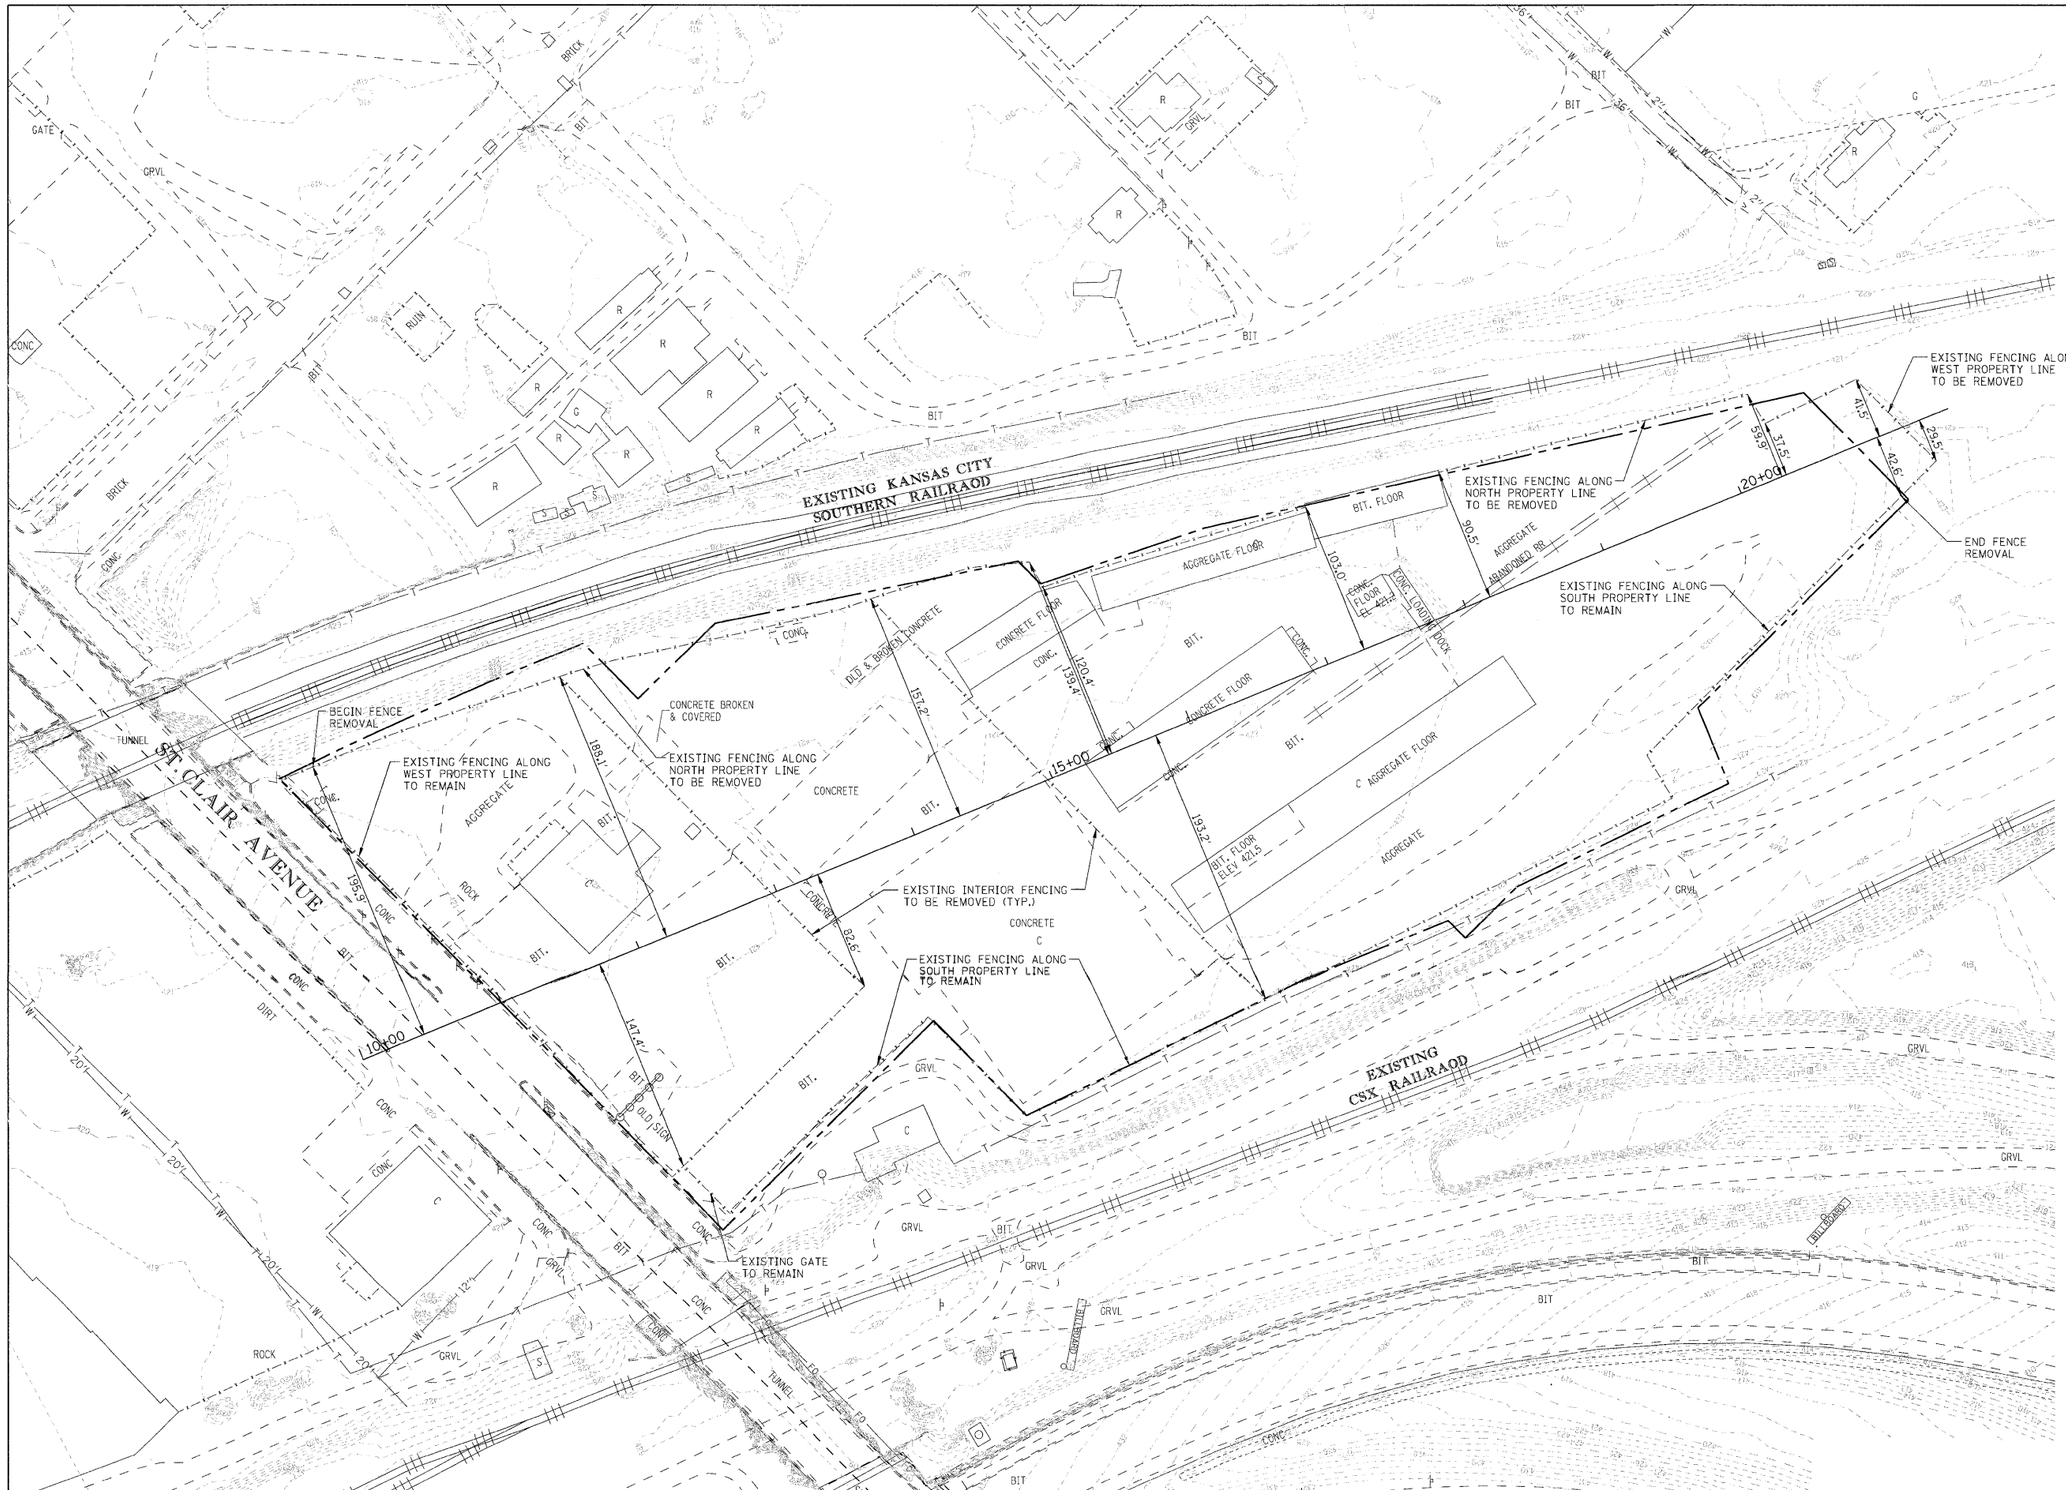

NOTES

1. NO EXCAVATION SHALL BE MADE ON THIS PARCEL.

2. CONTRACTOR SHALL BE RESPONSIBLE FOR REMOVING ALL POLES, ANCHORS, GATES, BARBED WIRE, AND ANY OTHER APPURTENANCES OF THE EXISTING 8-FOOT FENCE WITH BARBED WIRE THAT IS TO BE REMOVED. ALL DISPOSAL, EQUIPMENT AND LABOR, IN PERFORMING THE REQUIRED OPERATIONS FOR THE REMOVAL OF THE FENCE SHALL BE INCLUDED IN THE UNIT PRICE. ONCE THE FENCE IS REMOVED IT SHALL BECOME THE PROPERTY OF THE CONTRACTOR AND WILL BE HIS RESPONSIBILITY TO REMOVE IT FROM THE PREMISES.

3. ALL POLES, ANCHORS, AND SUPPORTS SHALL BE CUT FLUSH WITH THE EXISTING GROUND. NO EXCAVATION SHALL BE MADE TO REMOVE THE POSTS ON THIS PARCEL.

4. SEQUENCING OF EXISTING FENCE REMOVAL AND CONSTRUCTION OF THE PROPOSED FENCE WILL BE DETERMINED BY THE CONTRACTOR. THE CONTRACTOR SHALL BE RESPONSIBLE FOR KEEPING THE SITE SECURE AT ALL TIMES DURING CONSTRUCTION.

50' 0 50' 100'
SCALE: 1" = 50'

FILE NAME = $FILEL$	USER NAME = $USER$	DESIGNED -	REVISED -	STATE OF ILLINOIS DEPARTMENT OF TRANSPORTATION	FENCE REMOVAL PLAN	F.A.P. RTE.	SECTION	COUNTY	TOTAL SHEETS / SHEET NO.
		DRAWN -	REVISED -			998	82-11	ST. CLAIR	13 / 8
	PLOT SCALE = $SCALE$	CHECKED -	REVISED -					CONTRACT NO. 76C46	
	PLOT DATE = $DATE$	DATE -	REVISED -		SCALE: SHEET NO. OF SHEETS STA. TO STA.	FED. ROAD DIST. NO.	ILLINOIS	FED. AID PROJECT	