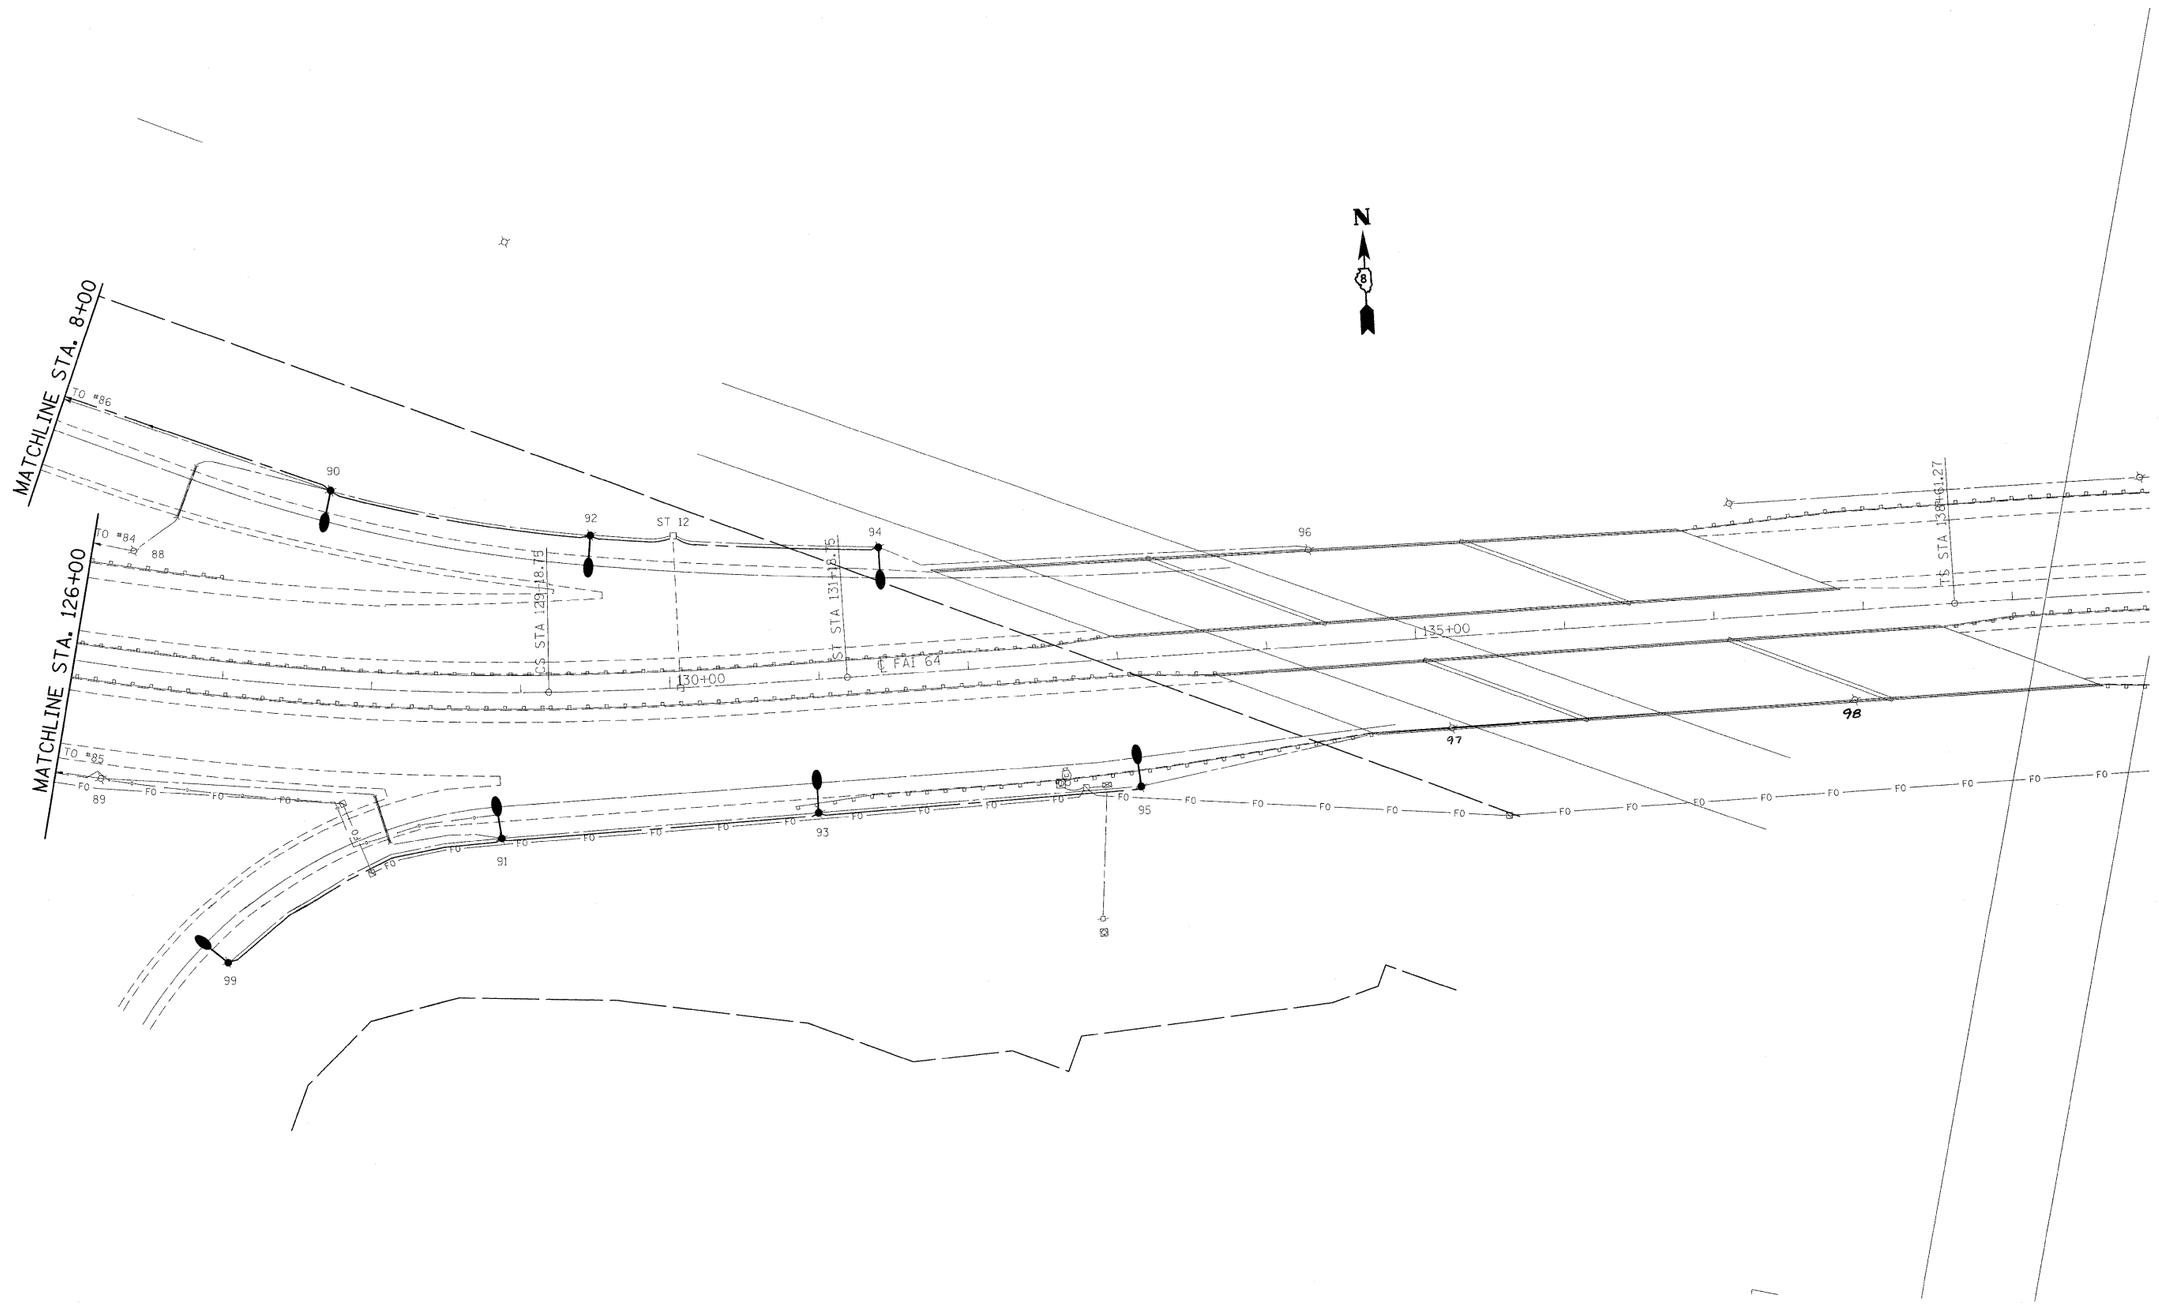

FILE NAME = c:\pw_work\PWIDOT\PATELBM\d0148511\d876824-sht-light.dgn	USER NAME = patelbm	DESIGNED - BP	REVISED -	**STATE OF ILLINOIS DEPARTMENT OF TRANSPORTATION**	**HIGHWAY LIGHTING PLAN**		
	PLOT SCALE = 50.2000 ' / IN.	DRAWN - SP	REVISED -		SCALE: 1"=50'	SHEET NO. 4 OF 9 SHEETS	STA. TO STA.
	PLOT DATE = 1/26/2010	CHECKED -	REVISED -				
		DATE -	REVISED -				

F.A.I RTE.	SECTION	COUNTY	TOTAL SHEETS	SHEET NO.
64	82-(1,2,3,4)L-1	ST. CLAIR	15	6
		CONTRACT NO. 76D24		
FED. ROAD DIST. NO.	ILLINOIS	FED. AID PROJECT		