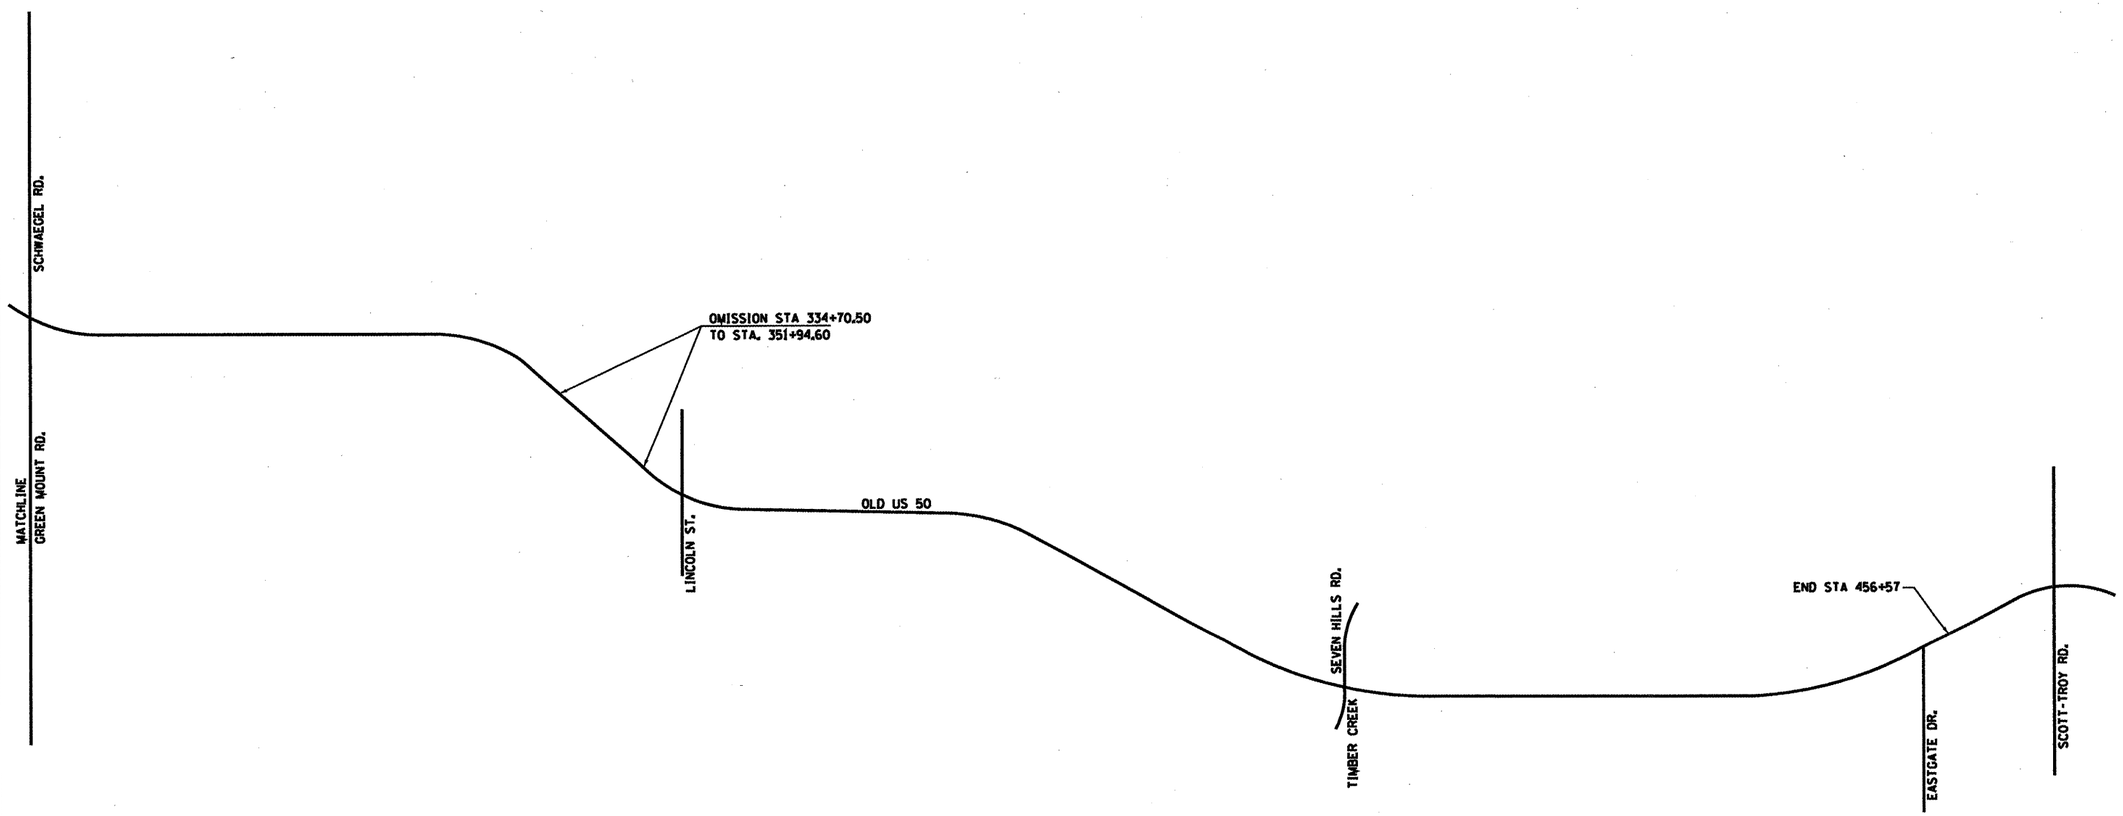

NOT TO SCALE

FILE NAME = c:\pw.work\pwidot\alfordb\d0174224\d876069-sht-plan.dgn	USER NAME = alfordb	DESIGNED -	REVISED -	STATE OF ILLINOIS DEPARTMENT OF TRANSPORTATION	LOCATION MAP OLD US 50	F.A.U RTE.	SECTION	COUNTY	TOTAL SHEETS / SHEET NO.
	PLOT SCALE = 96.0000 ' / IN.	DRAWN - TRF	REVISED -			0331/9166	32RS-3, 31RS-3, 1RS-1	ST. CLAIR	56 / 14
	PLOT DATE = 3/2/2010	CHECKED -	REVISED -					CONTRACT NO. 76D69	
		DATE -	REVISED -		SCALE: SHEET NO. OF SHEETS STA. TO STA.	FED. ROAD DIST. NO.	ILLINOIS	FED. AID PROJECT	