F.A. RTE.	SECTION	COUNTY	TOTAL SHEETS	SHEET NO.
1324	03-00097-01-PV	COOK	82	16
STA.	TO STA.			
FED. ROAD DIST. NO.	ILLINOIS	FED. AID PROJECT		

Contract 83971

LEGEND

- BITUMINOUS SURFACE REMOVAL
- SIDEWALK REMOVAL
- DRIVEWAY REMOVAL
- CURB AND GUTTER REMOVAL
- PROPOSED HMA SURFACE COURSE
- PROPOSED P.C.C. SIDEWALK

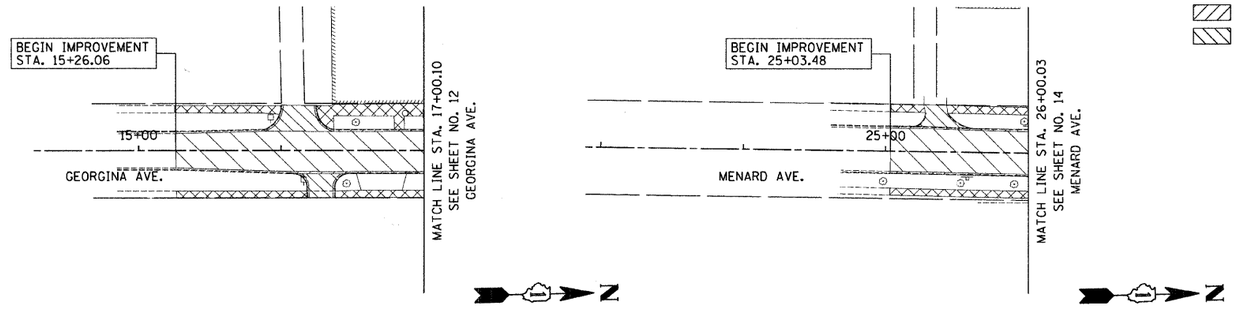

EXISTING CONDITIONS

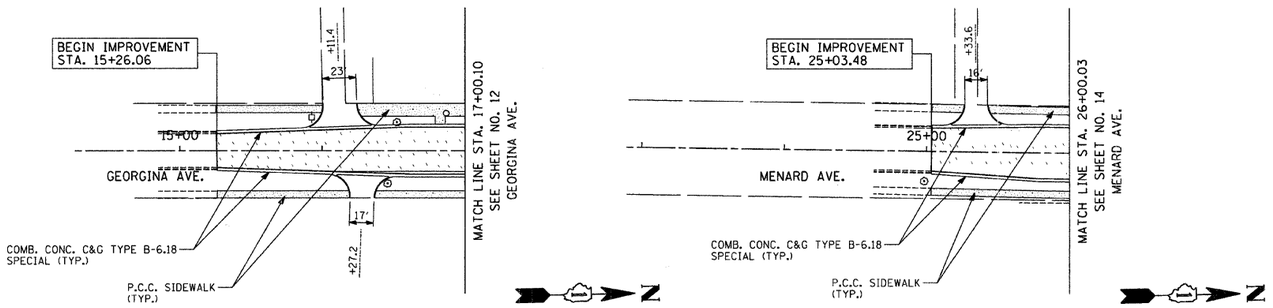

PROPOSED IMPROVEMENTS

ILLINOIS DEPARTMENT OF TRANSPORTATION
IL RTE 58 (DEMPSTER ST) IMPROVEMENTS

PAVEMENT PLAN AND PROFILE

SCALE: 1"=50'
DATE: 10-16-09

DRAWN BY: DMB
CHECKED BY: NKU

PLAN
SURVEYED
PLOTTED
DRAWN
CHECKED
R/T. OF WAY CHECKED
ADD'L FILE NAME
NOTE BOOK
NO.
DATE
BY

PROFILE
SURVEYED
PLOTTED
DRAWN
CHECKED
B.M. NOTED
STRUCTURE NOTATIONS CHKD
NOTE BOOK
NO.
DATE
BY

$FILE$
$DATE$
$TIME$

McDonough Associates Inc.
Engineers / Architects

b:\dgn\pf01005.sht 12/10/2009 12:06:16 PM