F.A. RTE.	SECTION	COUNTY	TOTAL SHEETS	SHEET NO.
1324	03-00097-01-PV	COOK	82	18
STA.		TO STA.		
FED. ROAD DIST. NO.	ILLINOIS	FED. AID PROJECT		

CONTRACT 83971

LEGEND

- (AB) ABANDON STRUCTURE
- (AJ) ADJUST STRUCTURE
- (RC) RECONSTRUCT STRUCTURE
- (F) FILL STRUCTURE

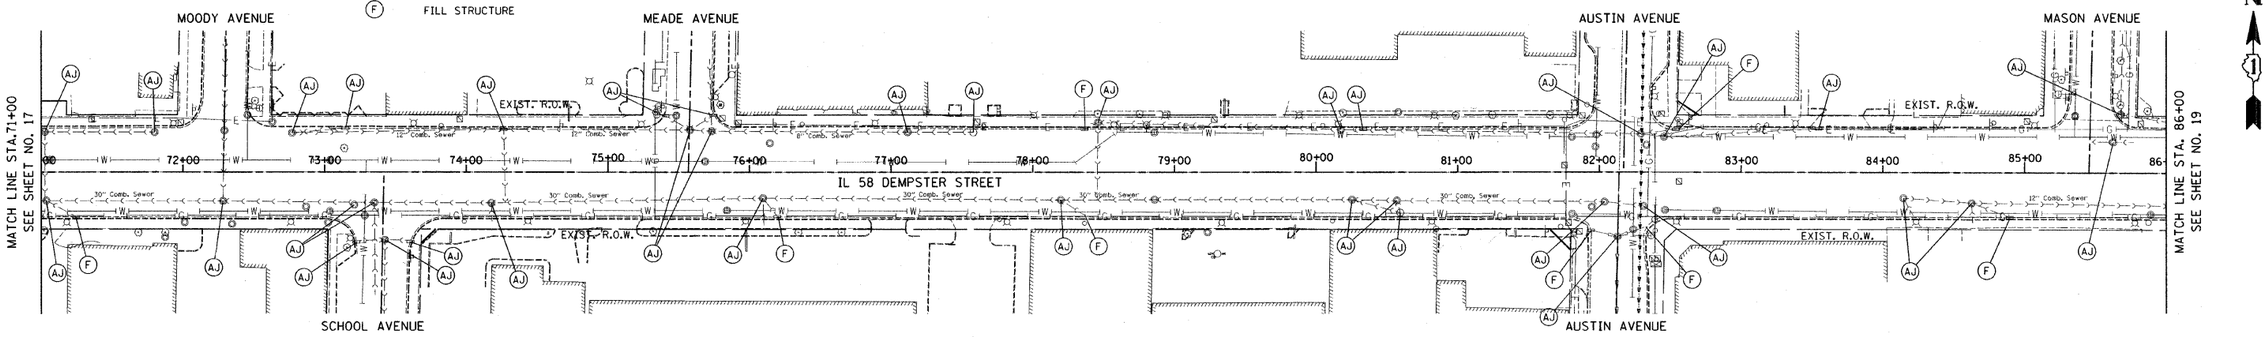

EXISTING CONDITIONS

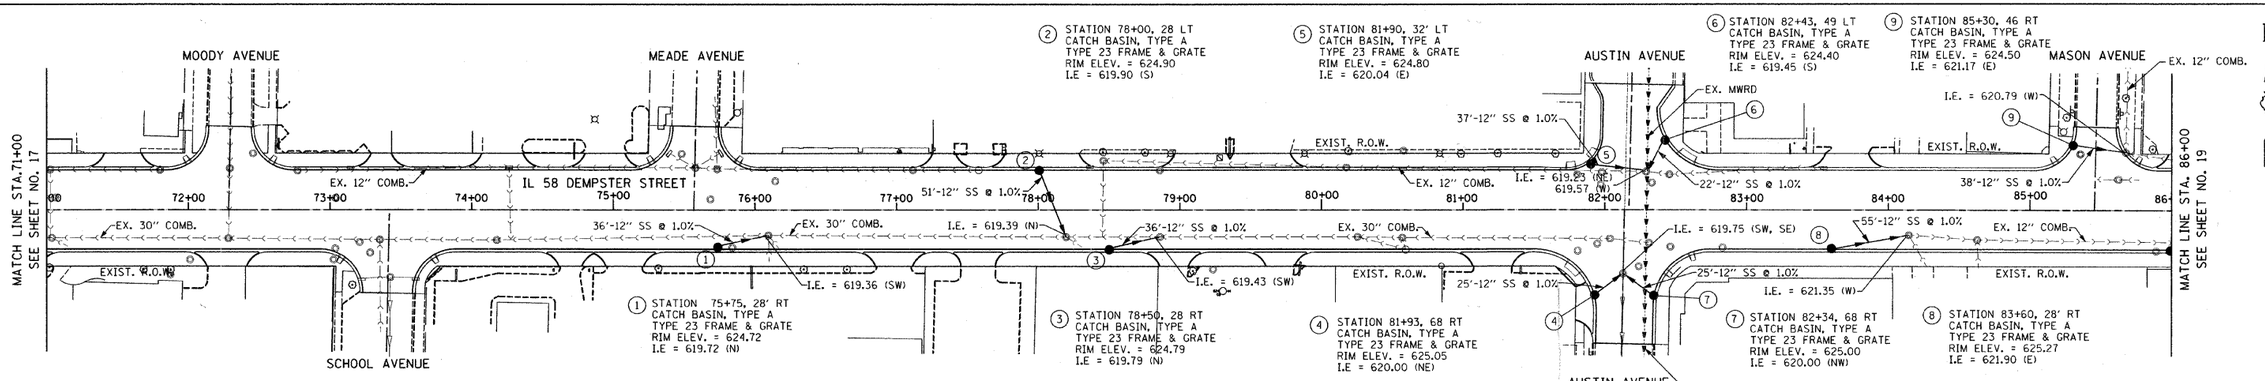

1. STATION 75+75, 28' RT
CATCH BASIN, TYPE A
TYPE 23 FRAME & GRATE
RIM ELEV. = 624.72
I.E = 619.72 (N)

2. STATION 78+00, 28 LT
CATCH BASIN, TYPE A
TYPE 23 FRAME & GRATE
RIM ELEV. = 624.90
I.E = 619.90 (S)

3. STATION 78+50, 28 RT
CATCH BASIN, TYPE A
TYPE 23 FRAME & GRATE
RIM ELEV. = 624.79
I.E = 619.79 (N)

4. STATION 81+93, 68 RT
CATCH BASIN, TYPE A
TYPE 23 FRAME & GRATE
RIM ELEV. = 625.05
I.E = 620.00 (NE)

5. STATION 81+90, 32' LT
CATCH BASIN, TYPE A
TYPE 23 FRAME & GRATE
RIM ELEV. = 624.80
I.E = 620.04 (E)

6. STATION 82+43, 49 LT
CATCH BASIN, TYPE A
TYPE 23 FRAME & GRATE
RIM ELEV. = 624.40
I.E = 619.45 (S)

7. STATION 82+34, 68 RT
CATCH BASIN, TYPE A
TYPE 23 FRAME & GRATE
RIM ELEV. = 625.00
I.E = 620.00 (NW)

8. STATION 83+60, 28' RT
CATCH BASIN, TYPE A
TYPE 23 FRAME & GRATE
RIM ELEV. = 625.27
I.E = 621.90 (E)

9. STATION 85+30, 46 RT
CATCH BASIN, TYPE A
TYPE 23 FRAME & GRATE
RIM ELEV. = 624.50
I.E = 621.17 (E)

PROPOSED IMPROVEMENTS

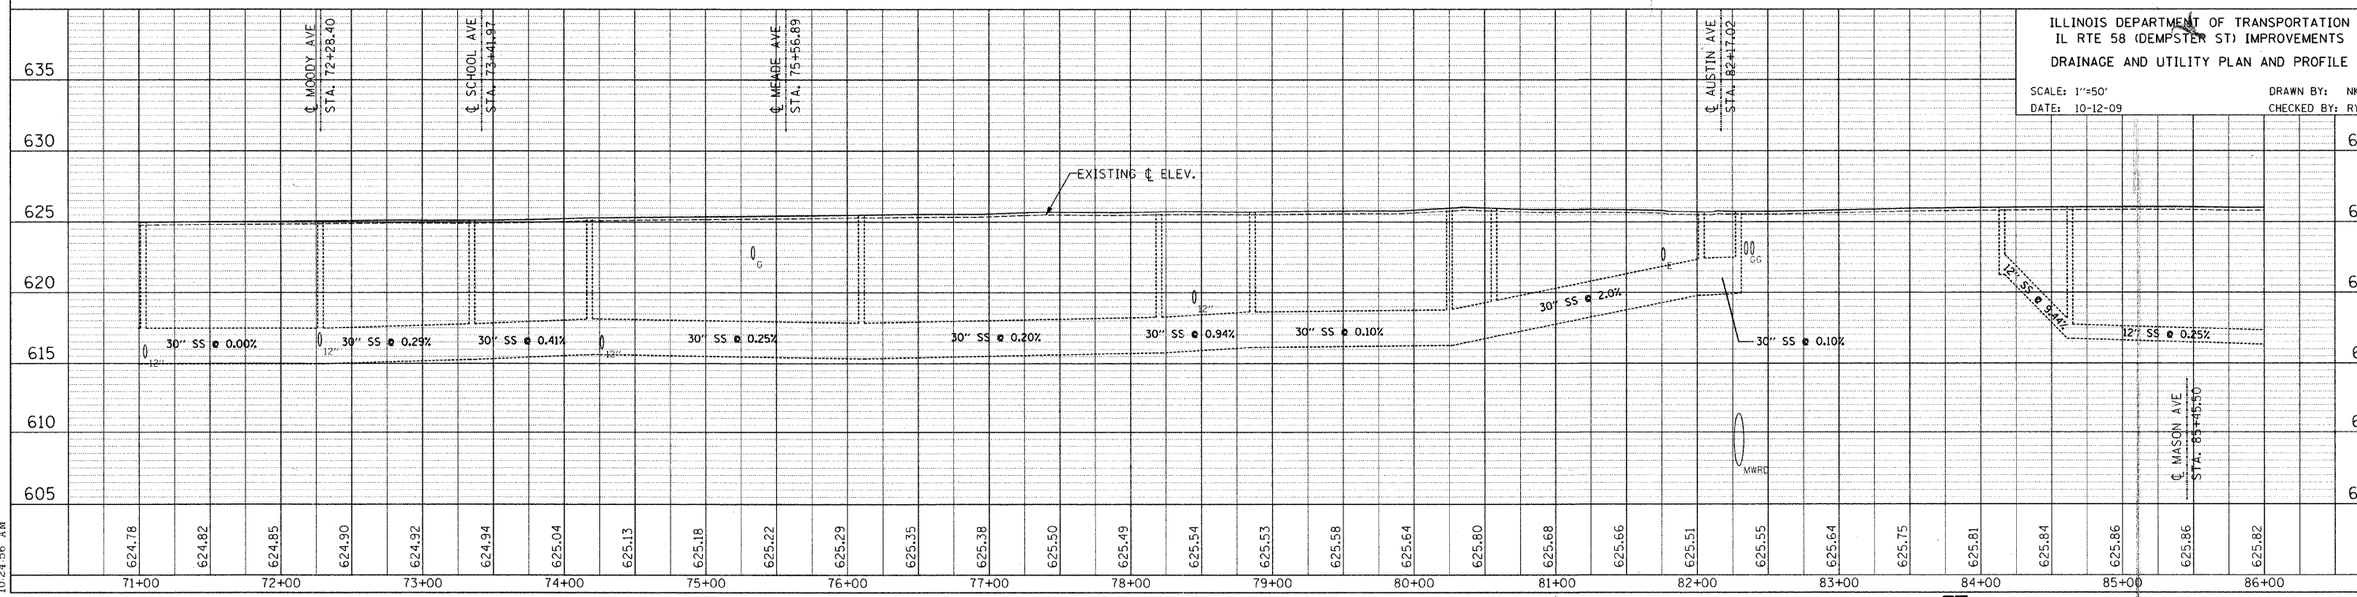

ILLINOIS DEPARTMENT OF TRANSPORTATION
IL RTE 58 (DEMPSTER ST) IMPROVEMENTS

DRAINAGE AND UTILITY PLAN AND PROFILE

SCALE: 1"=50'
DATE: 10-12-09

DRAWN BY: NKU
CHECKED BY: RY

PLAN
PROFILE
SURVEYED
DRAWN
CHECKED
QUANTITIES CHECKED
ALIGNMENT CHECKED
R/W, NOTES CHECKED
STRUCTURE NOTATIONS CHECKED
NOTE BOOK
NO.
BY
DATE

$FILE$
1/29/2010
10:24:56 AM

McDonough Associates Inc.
Engineers / Architects