F.A. RTE.	SECTION	COUNTY	TOTAL SHEETS	SHEET NO.
1324	03-00097-01-PV	COOK	82	19
STA.	TO STA.			
FED. ROAD DIST. NO.	ILLINOIS	FED. AID PROJECT		

CONTRACT 63971

LEGEND

- (AB) ABANDON STRUCTURE
- (AJ) ADJUST STRUCTURE
- (RC) RECONSTRUCT STRUCTURE
- (F) FILL STRUCTURE

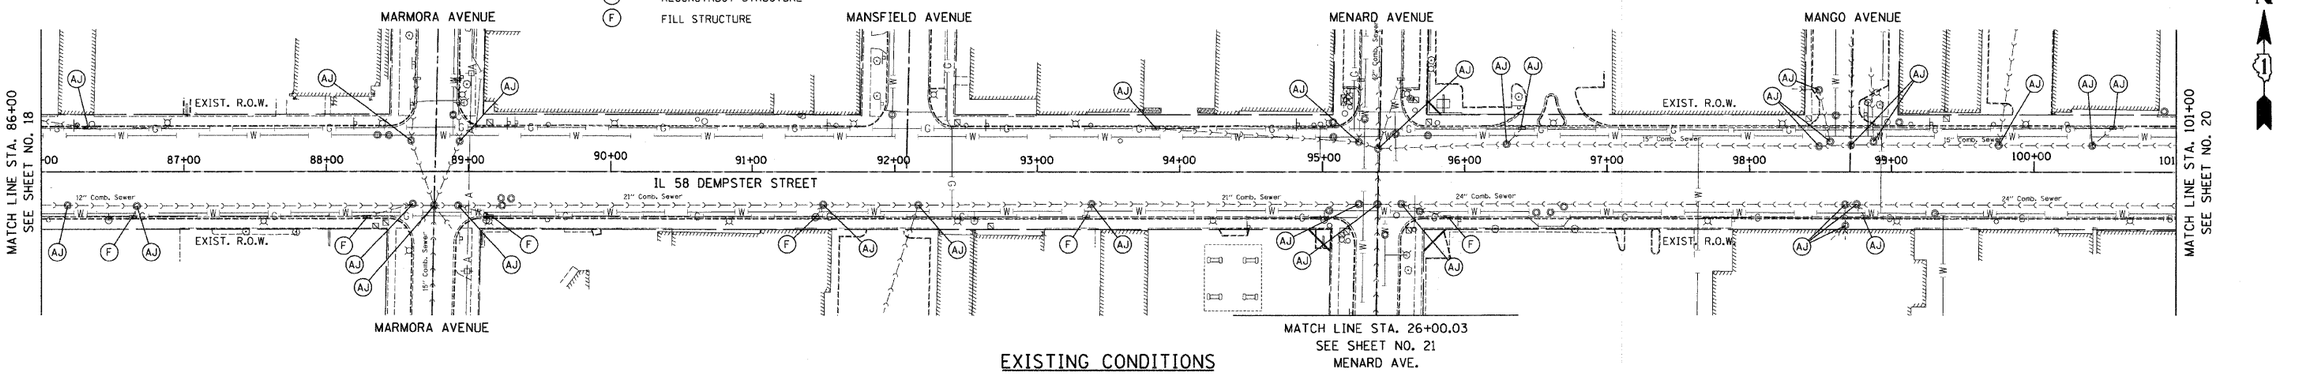

EXISTING CONDITIONS

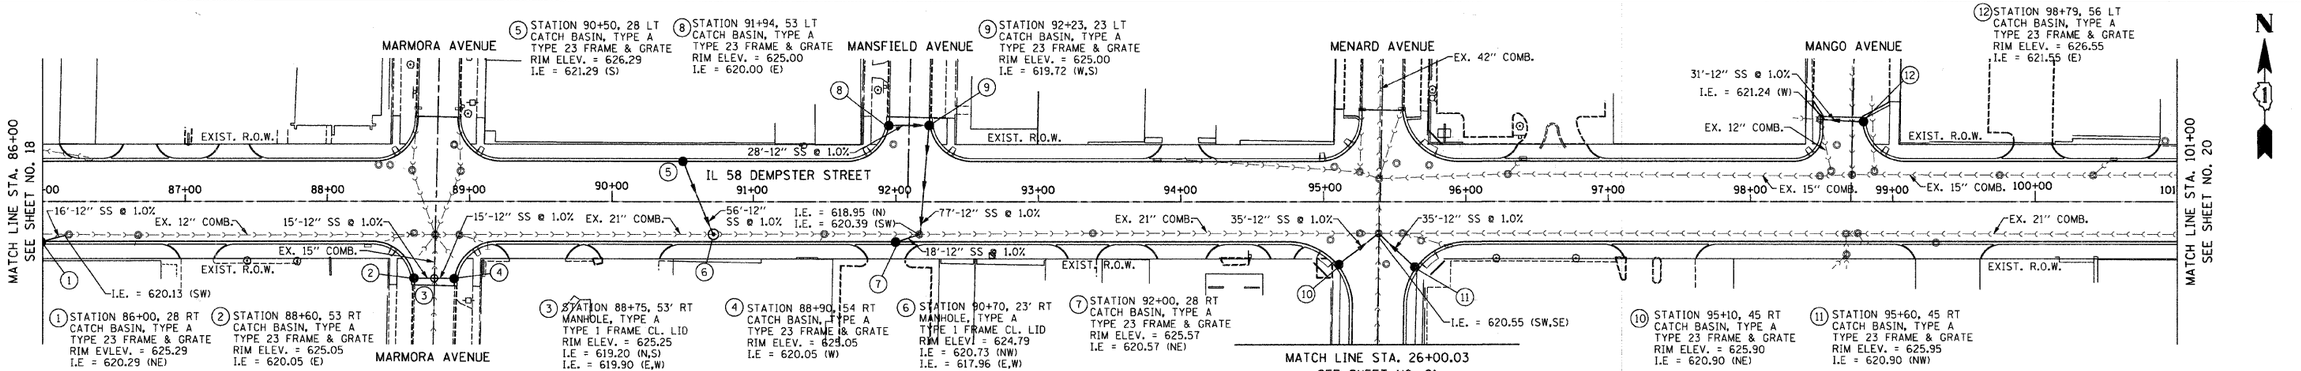

PROPOSED IMPROVEMENTS

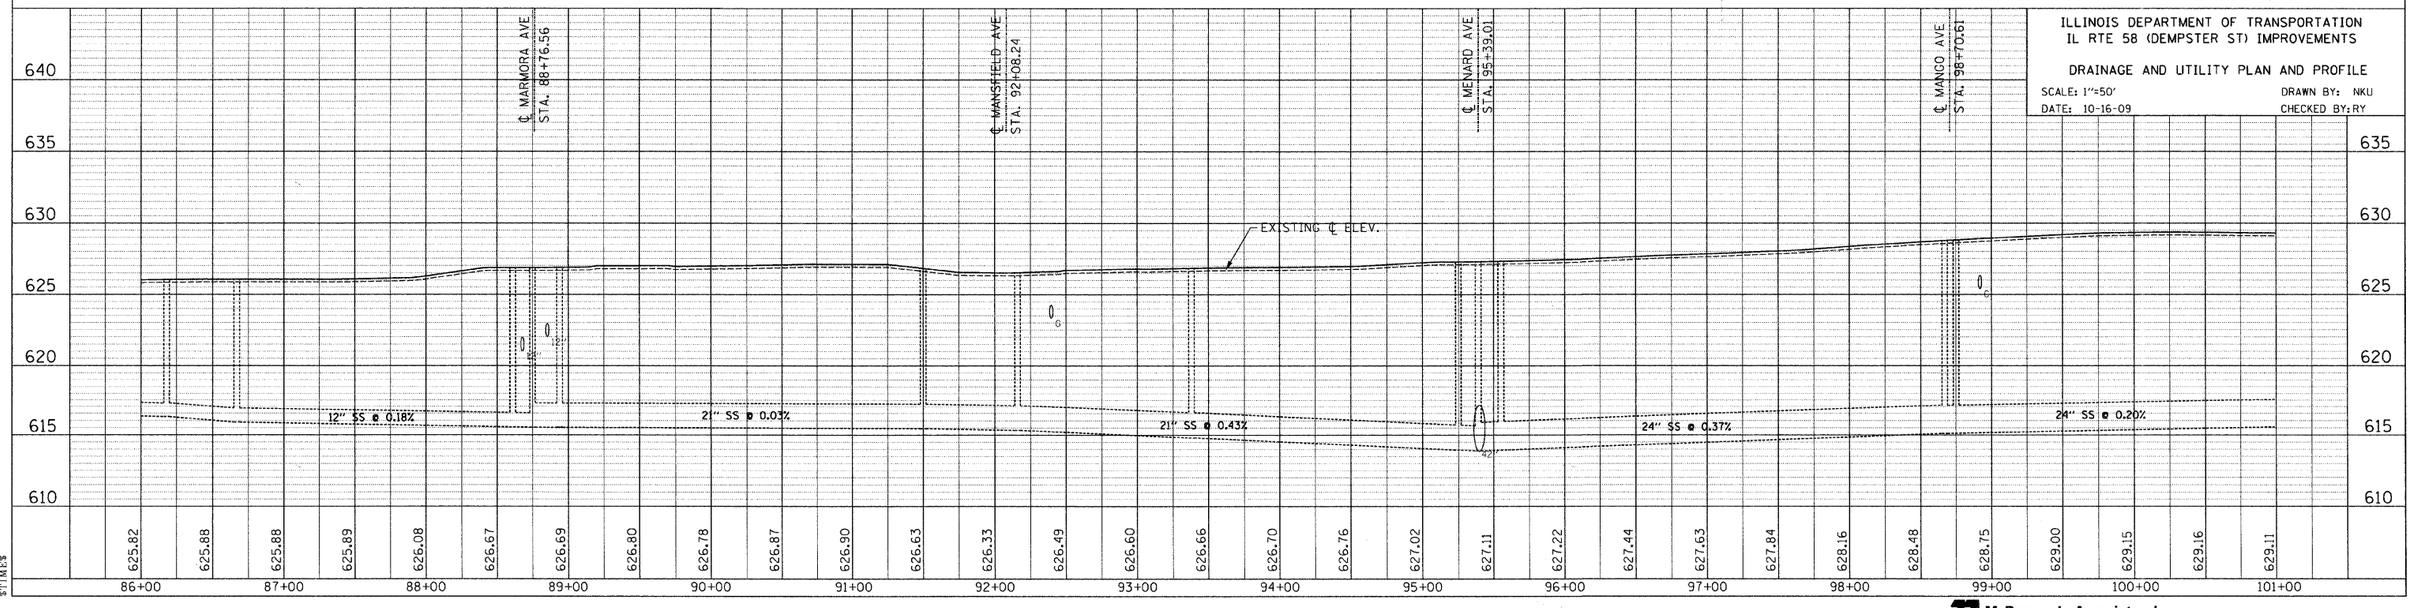

ILLINOIS DEPARTMENT OF TRANSPORTATION
IL RTE 58 (DEMPSTER ST) IMPROVEMENTS

DRAINAGE AND UTILITY PLAN AND PROFILE

SCALE: 1"=50' DRAWN BY: NKU
DATE: 10-16-09 CHECKED BY: RY

McDonough Associates Inc.
Engineers / Architects

PLAN
PROFILE
SURVEYED
PLOTTED
GRADES CHECKED
R.W. NOTED
ROADWAY NOTATNS CHKD
NOTE BOOK
NO.
BY
DATE
ALIGNMENT CHECKED
RT. OF WAY CHECKED
AUG. FILE NAME
$FILE$
$DATE$
$TIME$

i:\dgn\du01003.sht 12/10/2009 12:06:46 PM