F.A.P. RTE.	SECTION	COUNTY	TOTAL SHEETS	SHEET NO.
351	03-00097-01-PV	COOK	82	59
STA. _____		TO STA._____		
FED. ROAD DIST. NO. _	ILLINOIS	FED. AID PROJECT		

CONTRACT # 83971

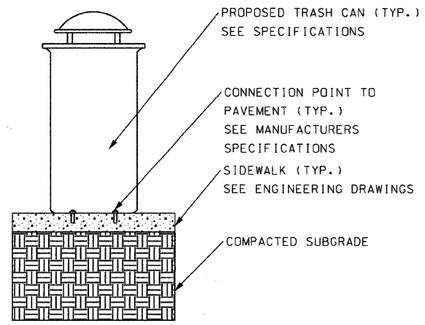

1 TRASH CAN DETAIL
N.T.S.

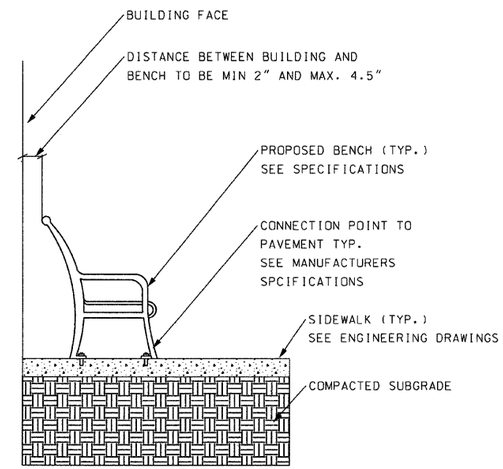

2 BENCH DETAIL
N.T.S.

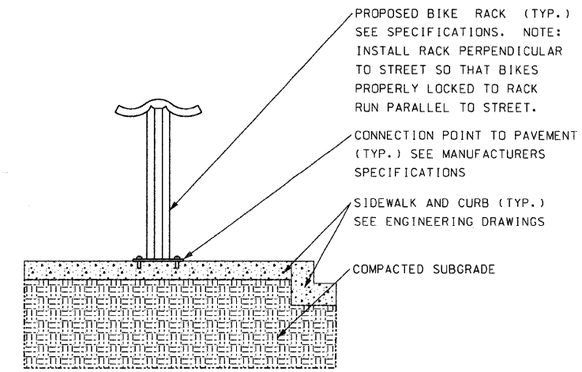

3 BIKE RACK DETAIL
N.T.S.

NOTE: SEE PLANS FOR CORNER SCORING PATTERNS.

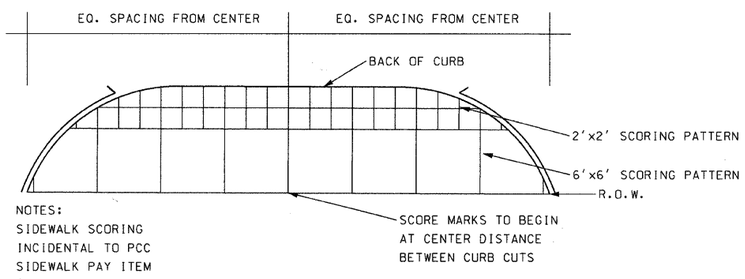

NOTES:
SIDEWALK SCORING
INCIDENTAL TO PCC
SIDEWALK PAY ITEM

4 SIDEWALK SCORING DETAIL
N.T.S.

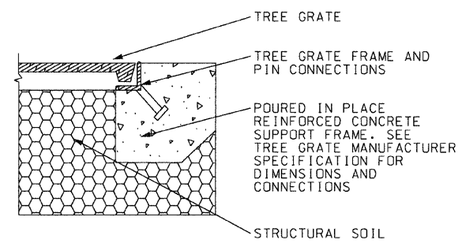

5 TREE GRATE DETAIL (TYP.)
N.T.S.

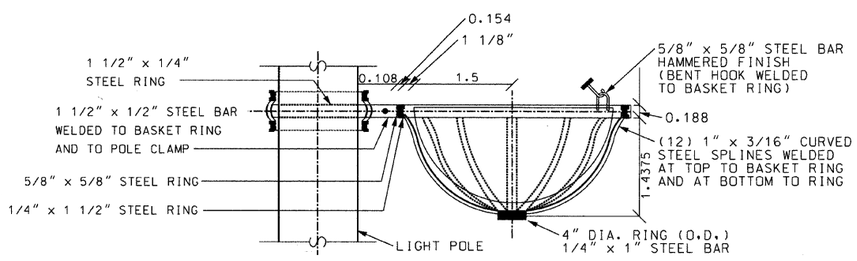

6 HANGING BASKET ASSEMBLY DETAIL (TYP.)
N.T.S.

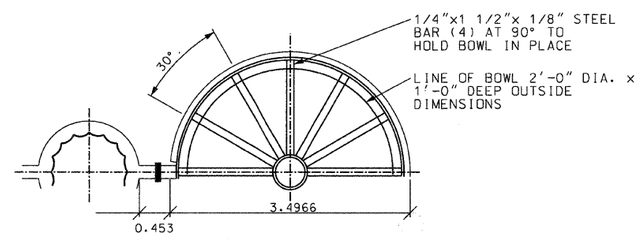

HANGING BASKET ASSEMBLY PLAN

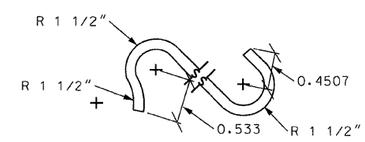

ELEVATION: BASKET ROD

L-2.3
SHEET NUMBER

REVISIONS	
NAME	DATE

Terry Guen Design Associates, Inc.
Landscape Architecture • Urban Design • Planning • Analysis
Chicago, Illinois

ILLINOIS DEPARTMENT OF TRANSPORTATION
IL RTE 58 (DEMPSTER ST) IMPROVEMENTS

FURNISHING AND PAVEMENT
SCORING DETAILS

SCALE: NOT TO SCALE — DRAWN BY: TH
DATE: 10-16-09 — CHECKED BY: TG

McDonough Associates Inc.
Engineers / Architects

$FILES
$DATES
$TIMES

...\DEM L.2.3.dgn 12/10/2009 2:32:56 PM