ROUTE NO.	SECTION	COUNTY	TOTAL SHEETS	SHEET NO.
-	08-00024-00-SW	TAZEWELL	19	6
FEDERAL ROAD DIST NO.		ILLINOIS	CONTRACT NO. 89505	

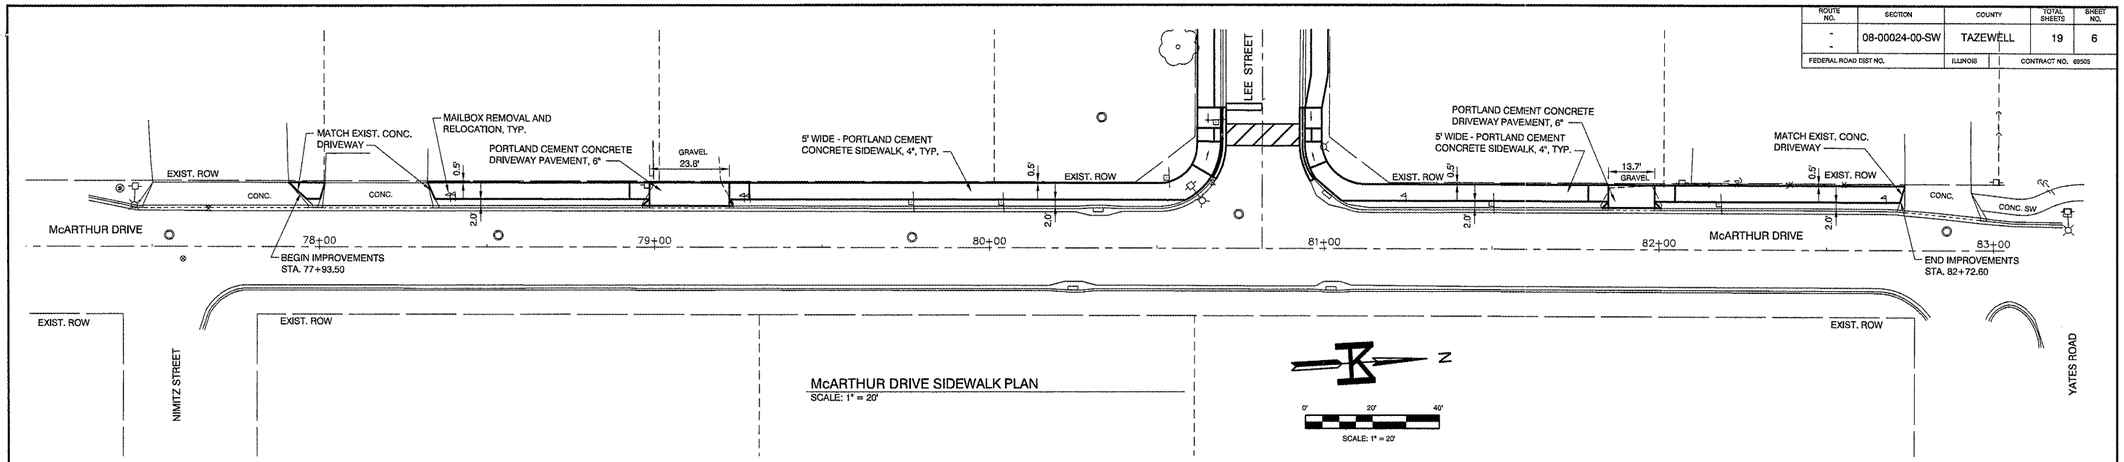

McARTHUR DRIVE SIDEWALK PLAN

SCALE: 1" = 20'

SCALE: 1" = 20'

S1-1 SIGN PANEL, TYPE 1, 4.7 S.F.
W16-9P SIGN PANEL, TYPE 1, 2 S.F.
METAL POST, TYPE A, 1 EACH
LOCATION TO BE DETERMINE IN FIELD

SOLAR POWERED FLASHING BEACON ASSEMBLY, 1 EA.
S1-1 SIGN PANEL, TYPE 1, 4.7 S.F.
W16-7P SIGN PANEL, TYPE 1, 2.2 S.F.
THERMO PAVEMENT MARKINGS, 6" REPAINT CROSSWALK

S1-1 SIGN PANEL, TYPE 1, 4.7 S.F.
W16-6P SIGN PANEL, TYPE 1, 2 S.F.
METAL POST, TYPE A, 1 EACH

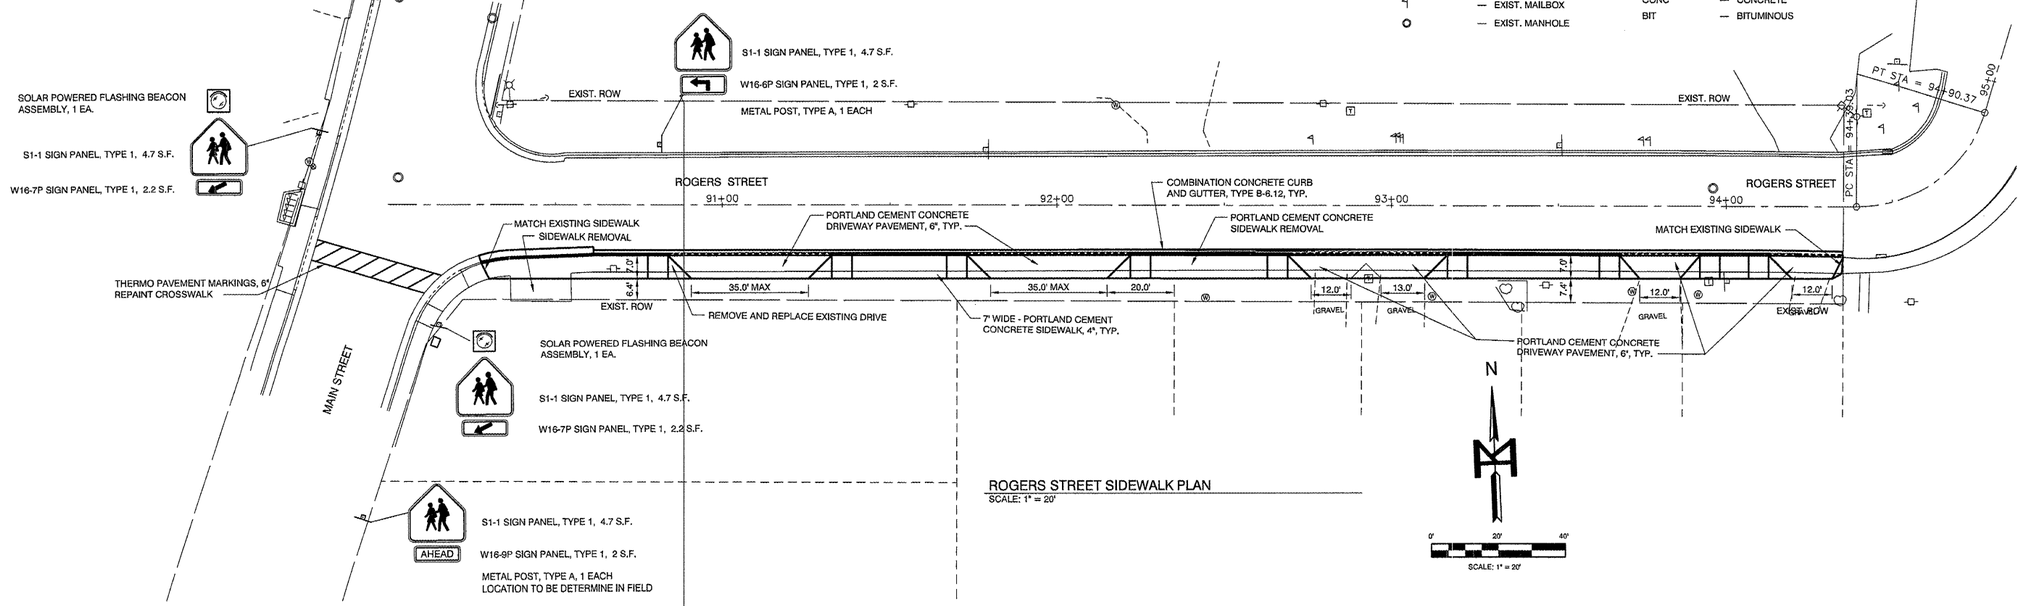

ROGERS STREET SIDEWALK PLAN

SCALE: 1" = 20'

SCALE: 1" = 20'

SOLAR POWERED FLASHING BEACON ASSEMBLY, 1 EA.
S1-1 SIGN PANEL, TYPE 1, 4.7 S.F.
W16-7P SIGN PANEL, TYPE 1, 2.2 S.F.

S1-1 SIGN PANEL, TYPE 1, 4.7 S.F.
W16-9P SIGN PANEL, TYPE 1, 2 S.F.
METAL POST, TYPE A, 1 EACH
LOCATION TO BE DETERMINE IN FIELD

LEGEND

EXIST. RIGHT OF WAY LINE	EXIST. HAND HOLE
ADJACENT PROPERTY LINE	EXIST. SIGN
CENTERLINE OF ROAD	EXIST. TELEPHONE PEDESTAL
EXIST. FENCE	EXIST. WATER METER
EXIST. ELECTRIC METER	EXIST. WATER VALVE
EXIST. GAS VALVE	EXIST. CONIFER TREE
EXIST. GAS METER	EXIST DECIDUOUS TREE
EXIST. FIRE HYDRANT	EXIST SHRUB / BUSH
EXIST. STORM INLET	LANDSCAPE
EXIST. LIGHT	CONCRETE
EXIST. MAILBOX	BITUMINOUS
EXIST. MANHOLE	

MOHR & KERR ENGINEERING & LAND SURVEYING, P.C.
7336 N. University Ave. Office: (309) 692-8500
Peoria, Illinois 61614 Fax: (309) 692-8501
www.mohrandkerr.com Professional Design Firm #184.005091

REV.	DATE	NATURE OF REVISION	CHECKED

FILE NAME: Z:\09-087 *DWG\ PLAN-VIEWS-09-087.DWG

SURVEYED	MDP
DRAWN	DEH
CHECKED	SDK
SCALE	
DATE	02-15-10

CLIENT:
VILLAGE OF NORTH PEKIN
TAZEWELL COUNTY, ILLINOIS

TITLE:
NORTH PEKIN SIDEWALK IMPROVEMENTS
McARTHUR DR. AND ROGERS ST. SIDEWALK PLAN VIEWS

PROJECT NO. 09-087
SHEET 6 OF 19
DRAWING NO. 6