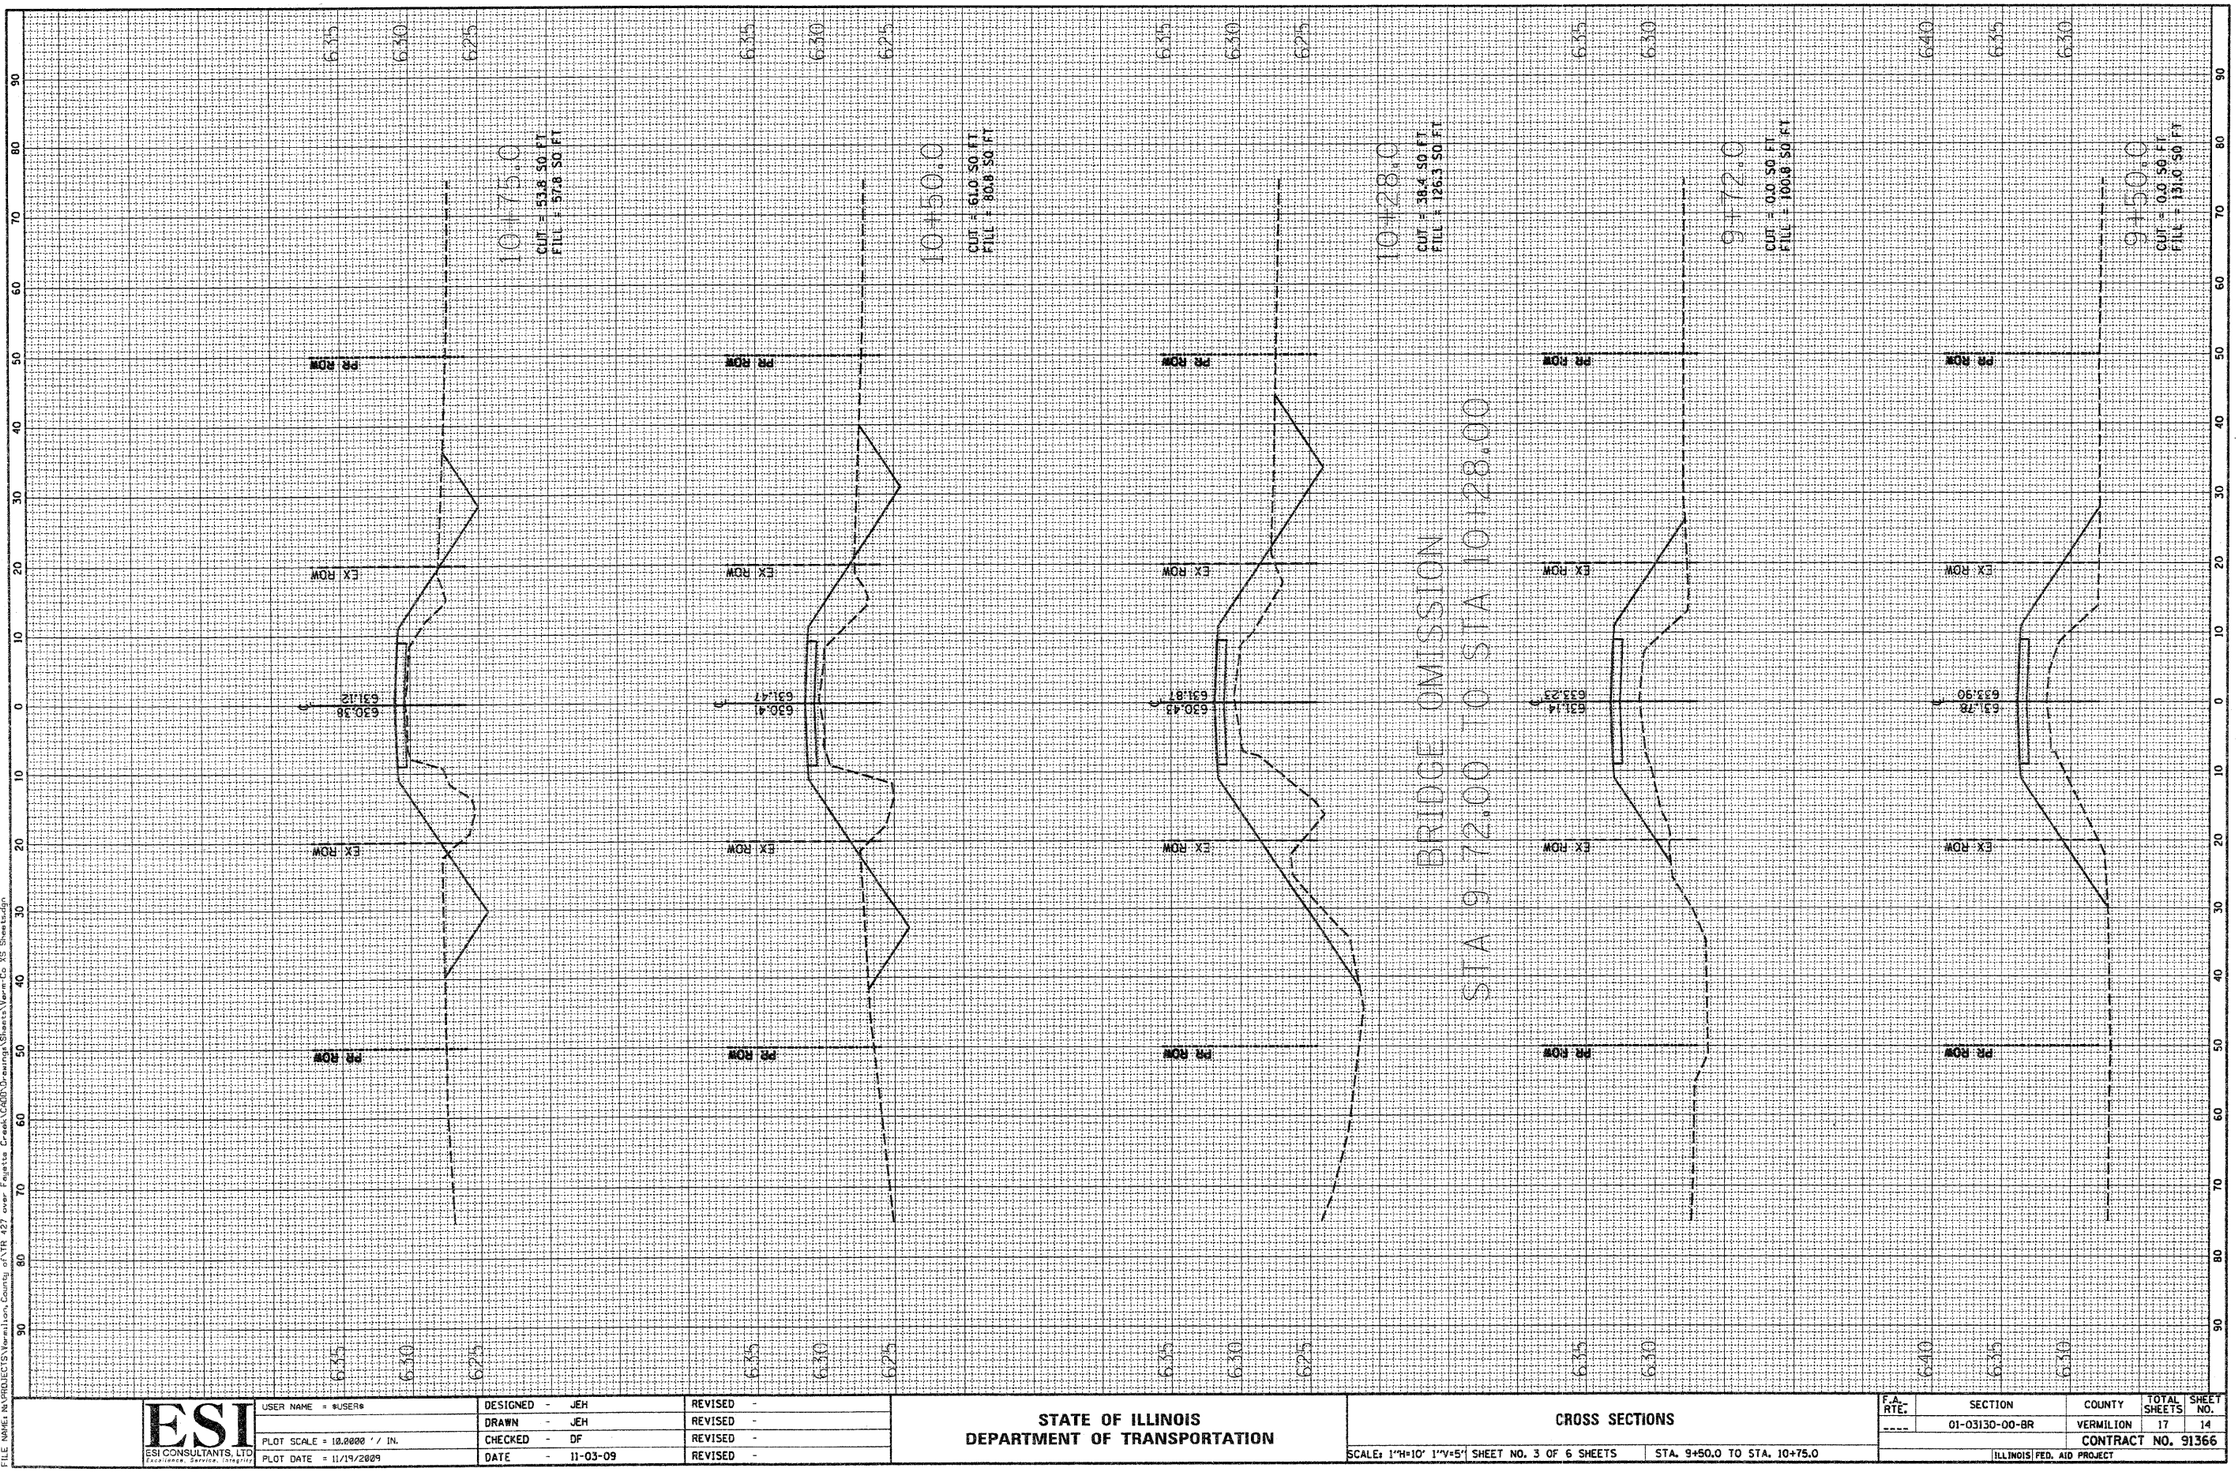

FINAL SURVEY		BY	DATE
NOTE BOOK NO.	SURVEYED		
	PLOTTED		
	TEMPLATE		
	AREAS		
	AREAS CHECKED		

ORIGINAL SURVEY		BY	DATE
NOTE BOOK NO.	SURVEYED		
	PLOTTED		
	TEMPLATE		
	AREAS		
	AREAS CHECKED		

PRINTED DATE: 11/19/2009
FILE NAME: N:\PROJECTS\Vermilion_County of\TR 427 over Fayette Creek\CADD\Drawings\Sheets\Verm-Co XS Sheets.dgn

ESI CONSULTANTS, LTD Excellence. Service. Integrity	USER NAME = $USER$	DESIGNED - JEH	REVISED -
		DRAWN - JEH	REVISED -
	PLOT SCALE = 10.0000 ' / IN.	CHECKED - DF	REVISED -
	PLOT DATE = 11/19/2009	DATE - 11-03-09	REVISED -

STATE OF ILLINOIS
DEPARTMENT OF TRANSPORTATION

CROSS SECTIONS

SCALE: 1"H=10' 1"V=5' | SHEET NO. 3 OF 6 SHEETS | STA. 9+50.0 TO STA. 10+75.0

F.A. RTE.	SECTION	COUNTY	TOTAL SHEETS	SHEET NO.
----	01-03130-00-BR	VERMILION	17	14
		CONTRACT NO. 91366		
		ILLINOIS FED. AID PROJECT		