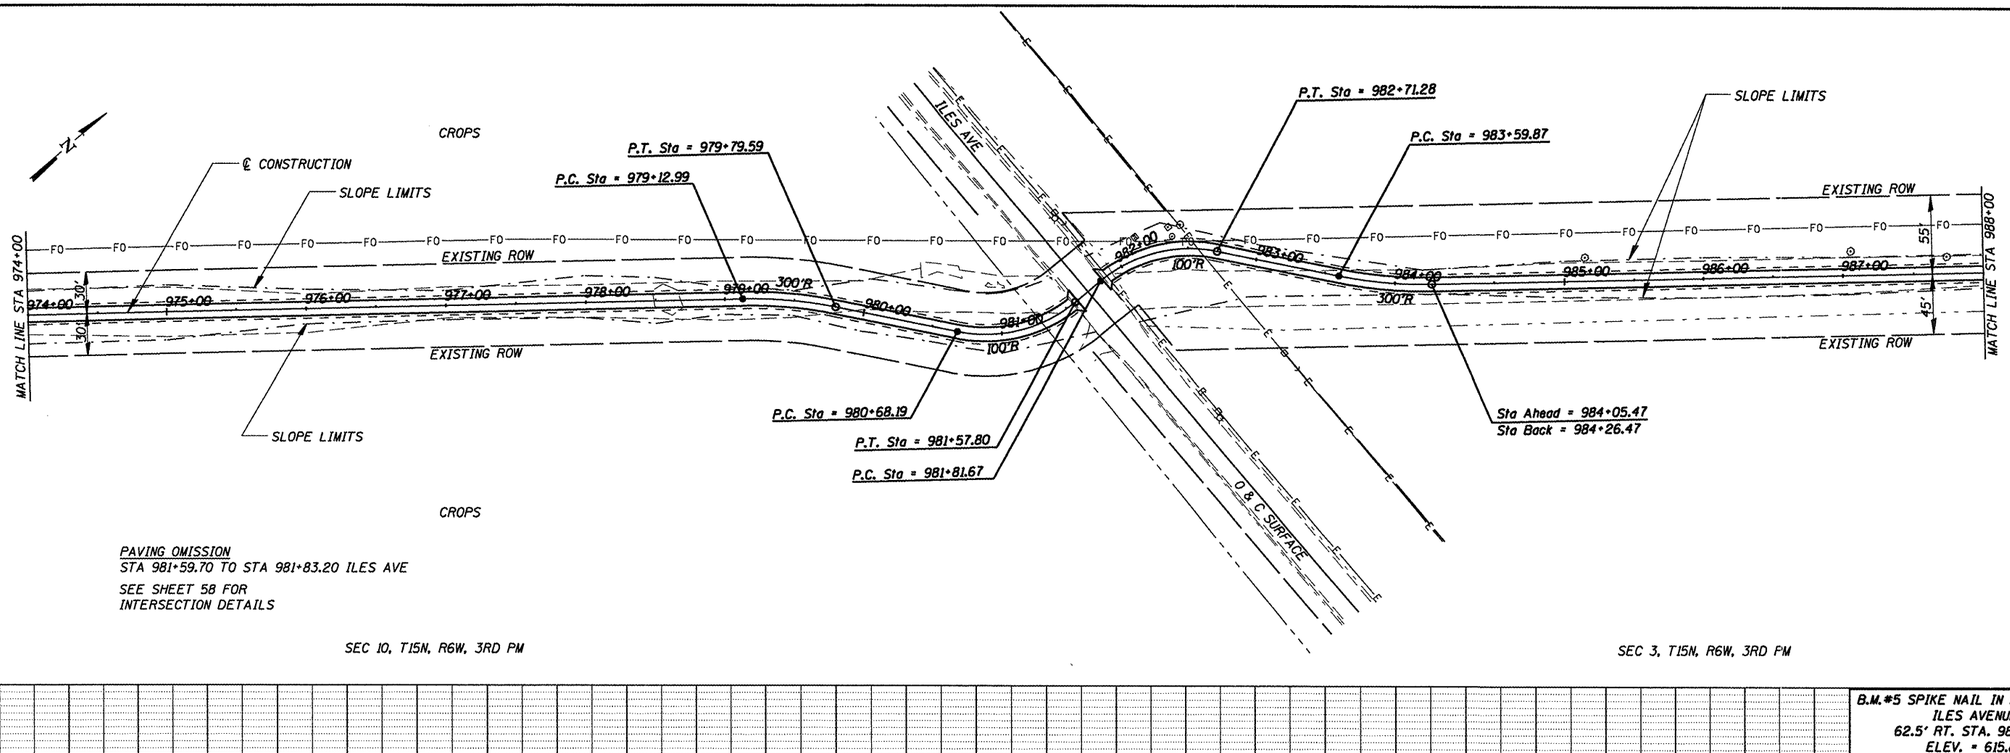

PLAN

SURVEYED	BY
PLOTTED	DATE
ALIGNMENT CHECKED	
GRADES CHECKED	
NOTE BOOK	FINAL NOTED
NO.	CADD FILE NAME

B.M.#5 SPIKE NAIL IN POWER POLE
ILES AVENUE
62.5' RT. STA. 983+33.9
ELEV. = 615.83

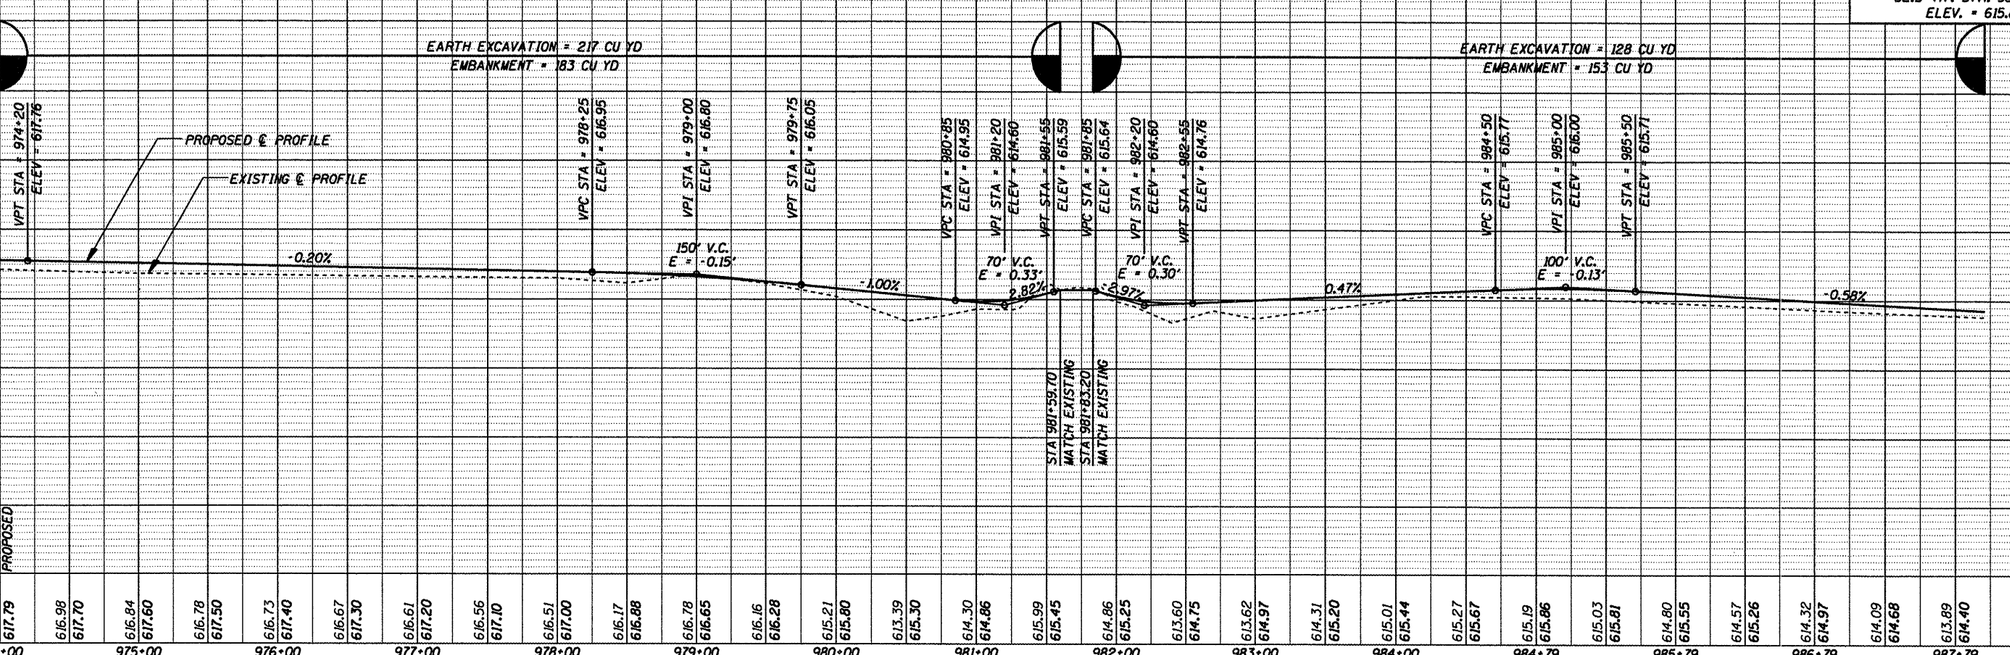

PROFILE

SURVEYED	BY
PLOTTED	DATE
GRADES CHECKED	
FINAL NOTED	
NOTE BOOK	STRUCTURE NO(S)/ITMS CHKD
NO.	

CUMMINS ENGINEERING CORPORATION			
JOB = 2192	DESIGNED - NAK	REVISED -	SANGAMON VALLEY TRAIL
FILE NAME = p&p975.dgn	DRAWN - AJH	REVISED -	
PLOT SCALE = 100.000 ' / IN.	CHECKED - NAK	REVISED -	
PLOT DATE = 6/5/2009	DATE - 1/22/2009	REVISED -	

PLAN & PROFILE

SCALE: | SHEET NO. OF SHEETS | STA. 974+00 TO STA. 988+00

F.A.S. RTE.	SECTION	COUNTY	TOTAL SHEETS	SHEET NO.
	50-00173-00-BT	SANGAMON	173	24
		CONTRACT NO.		
FED. ROAD DIST. NO.	ILLINOIS	FED. AID PROJECT	93522	