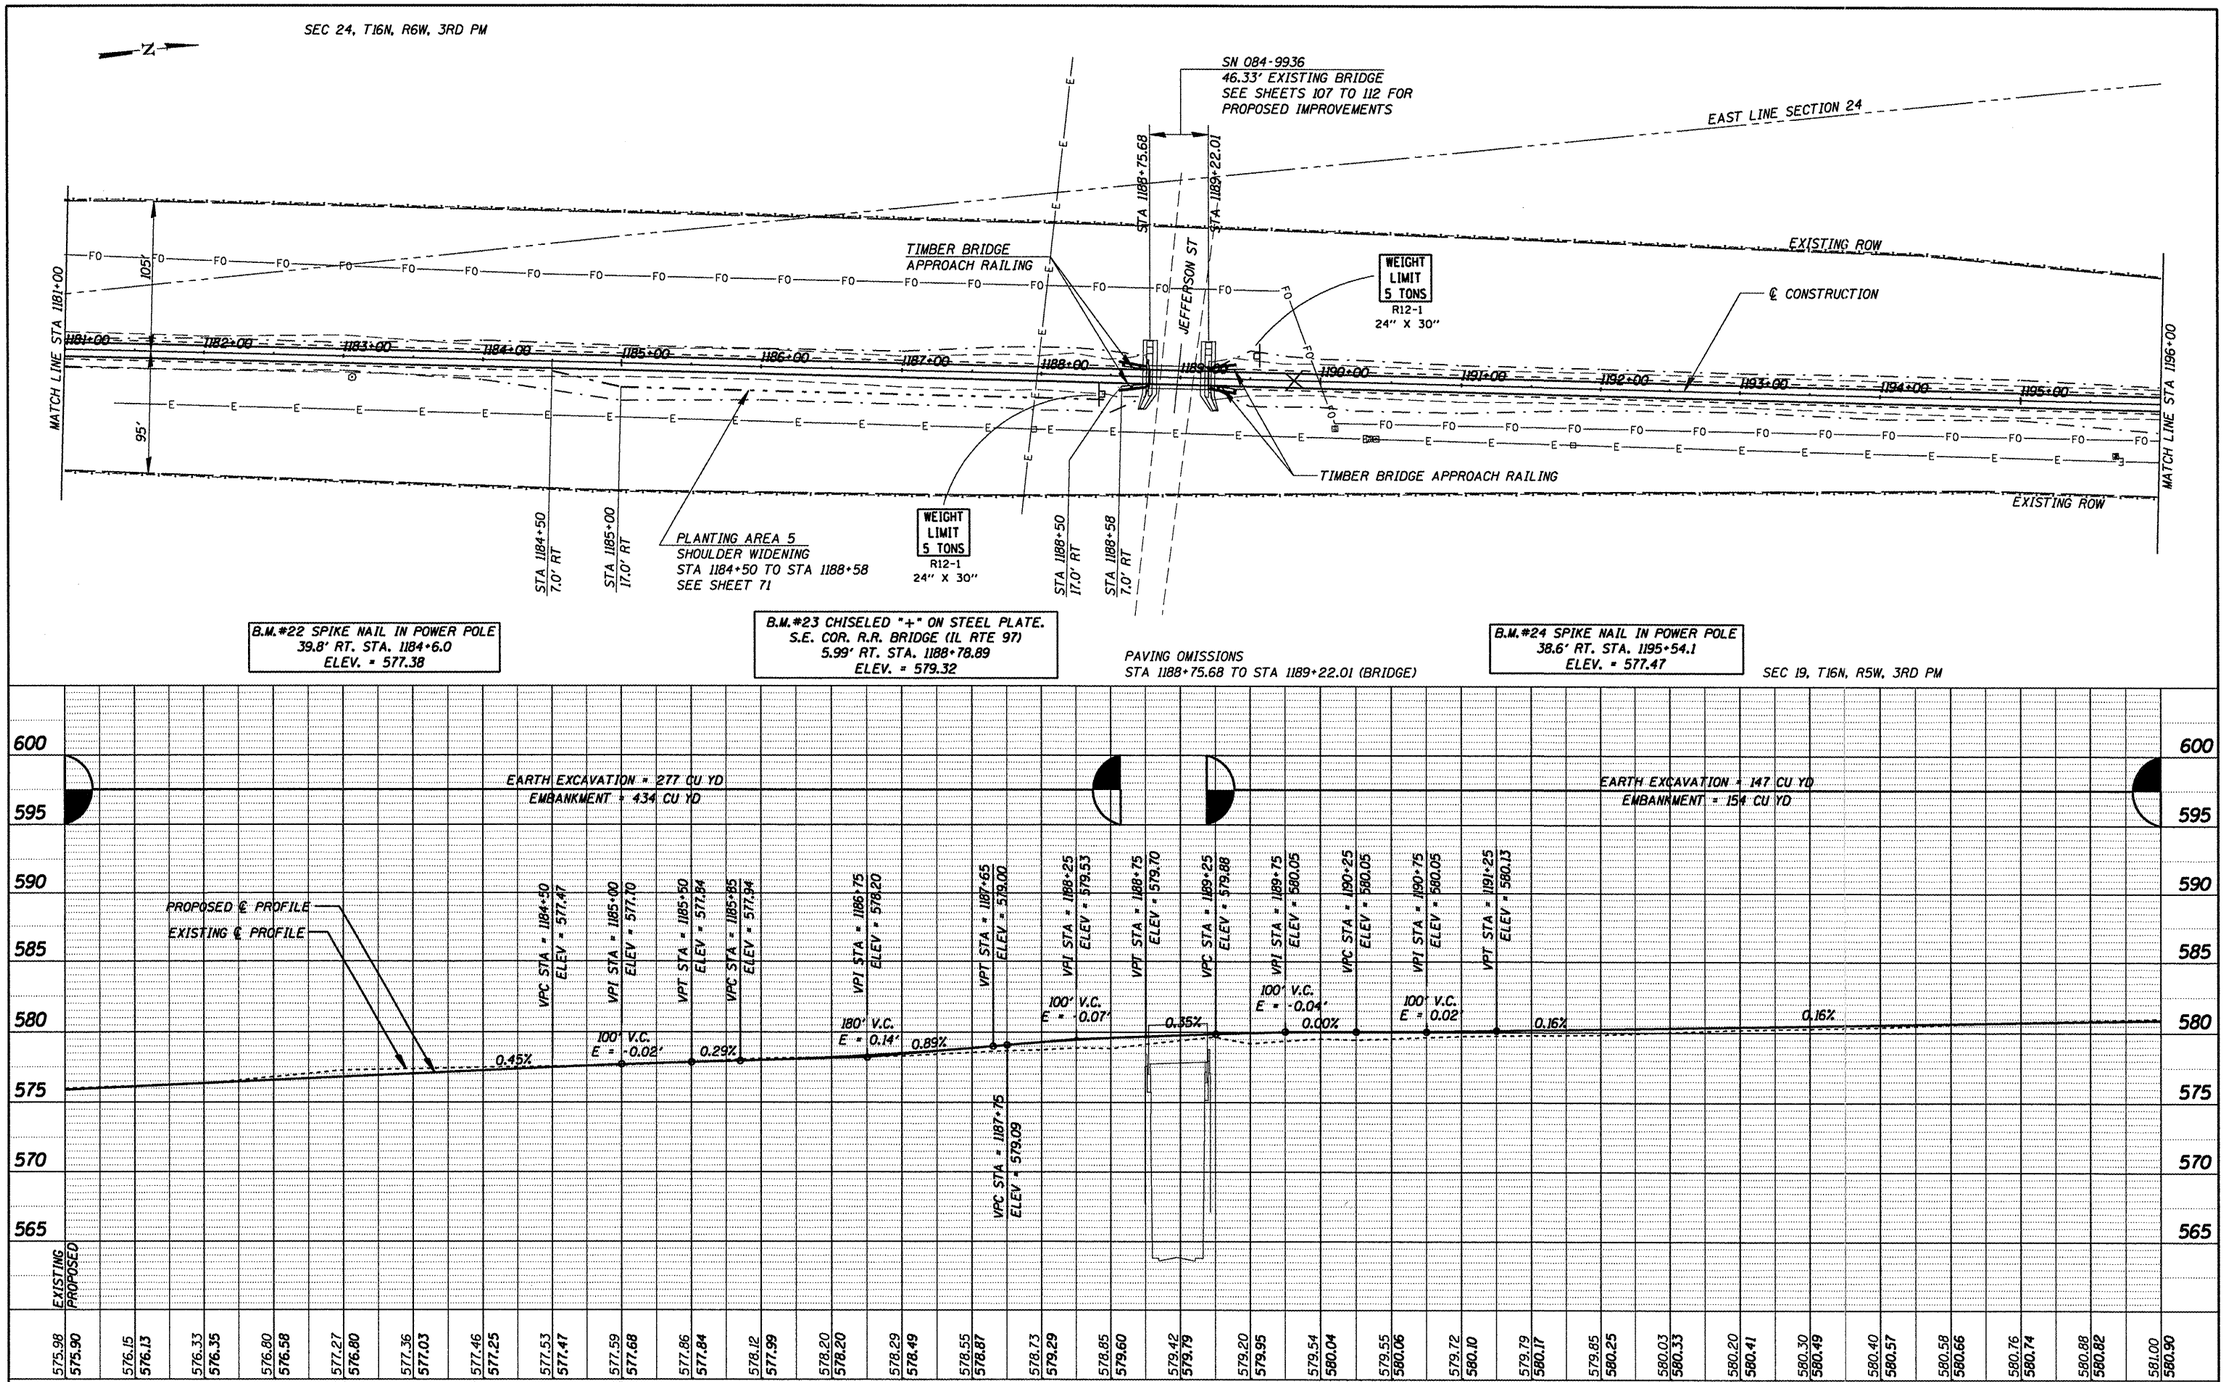

PLAN
NOTE BOOK NO.
SURVEYED
PLOTTED
ALIGNMENT CHECKED
RT. OF WAY CHECKED
CADD FILE NAME
BY
DATE

PROFILE
NOTE BOOK NO.
SURVEYED
PLOTTED
GRADES CHECKED
B.M. NOTED
STRUCTURE NOTATNS CHKD
BY
DATE

CUMMINS ENGINEERING CORPORATION	JOB = 2192	DESIGNED - NAK	REVISED -	SANGAMON VALLEY TRAIL	PLAN & PROFILE
	FILE NAME = p&p1185.dgn	DRAWN - AJH	REVISED -		
	PLOT SCALE = 100.000 ' / IN.	CHECKED - NAK	REVISED -		
	PLOT DATE = 6/8/2009	DATE - 1/22/2009	REVISED -		SCALE: SHEET NO. OF SHEETS STA. 1181+00 TO STA. 1196+00

F.A.S. RTE.	SECTION	COUNTY	TOTAL SHEETS	SHEET NO.
	05-00173-00-BT	SANGAMON	173	38
		CONTRACT NO.		
FED. ROAD DIST. NO.	ILLINOIS	FED. AID PROJECT		

93522