PLAN — SURVEYED / DRAWN / CHECKED / ALIGNMENT CHECKED / PLAN PLOTTED / CADD FILE NAME / NOTE BOOK / NO. / BY / DATE

PROFILE — SURVEYED / DRAWN / CHECKED / GRADES CHECKED / PROFILE PLOTTED / STRUCTURE NO(S)/FHS OKYD / NOTE BOOK / NO. / BY / DATE

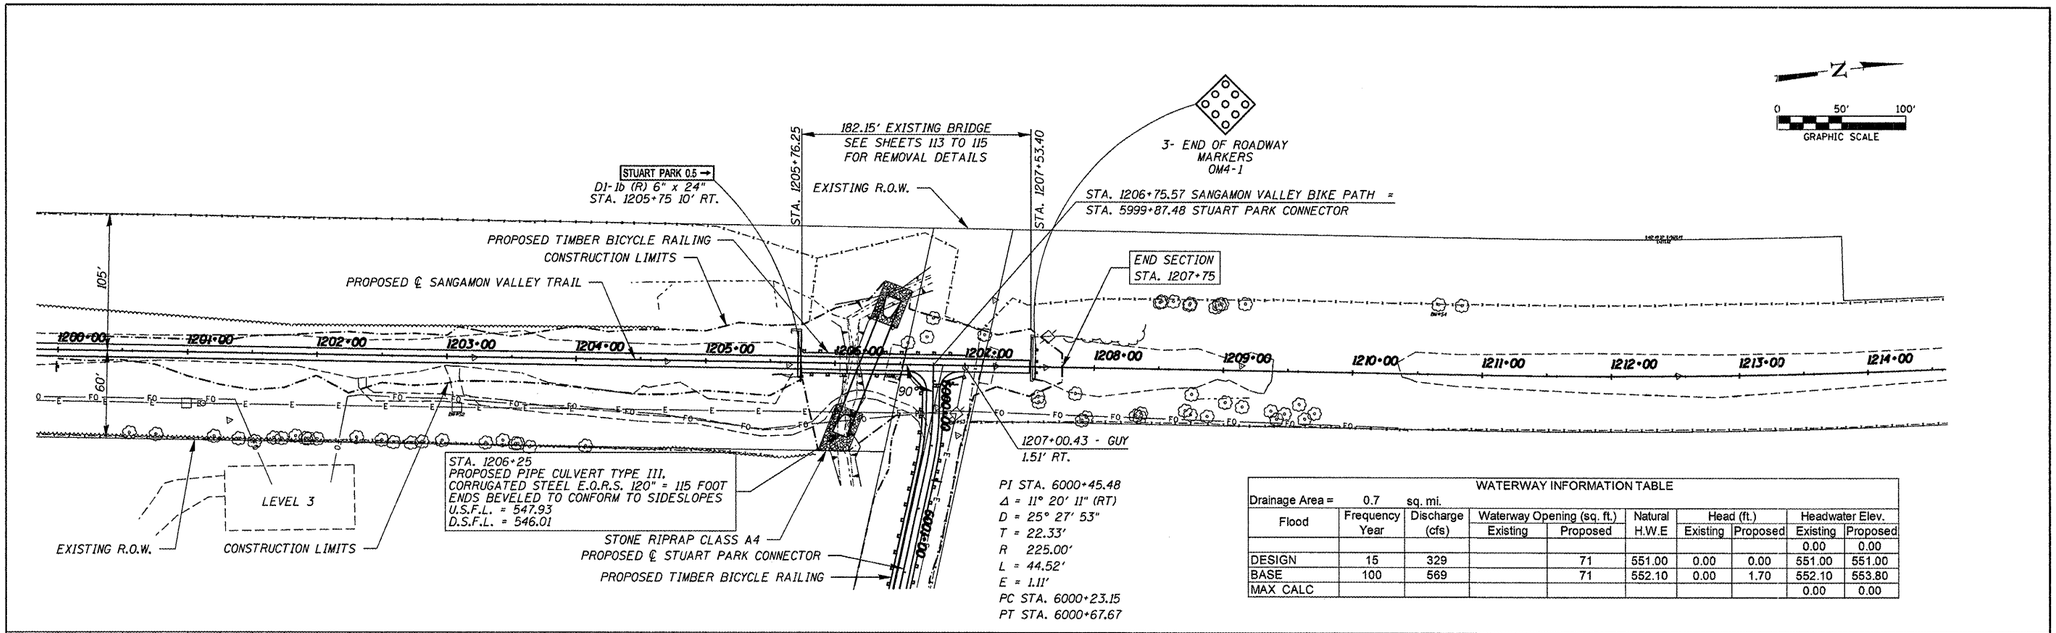

WATERWAY INFORMATION TABLE

Drainage Area = 0.7 sq. mi.

Flood	Frequency Year	Discharge (cfs)	Waterway Opening (sq. ft.) Existing	Waterway Opening (sq. ft.) Proposed	Natural H.W.E	Head (ft.) Existing	Head (ft.) Proposed	Headwater Elev. Existing	Headwater Elev. Proposed
								0.00	0.00
DESIGN	15	329		71	551.00	0.00	0.00	551.00	551.00
BASE	100	569		71	552.10	0.00	1.70	552.10	553.80
MAX CALC								0.00	0.00

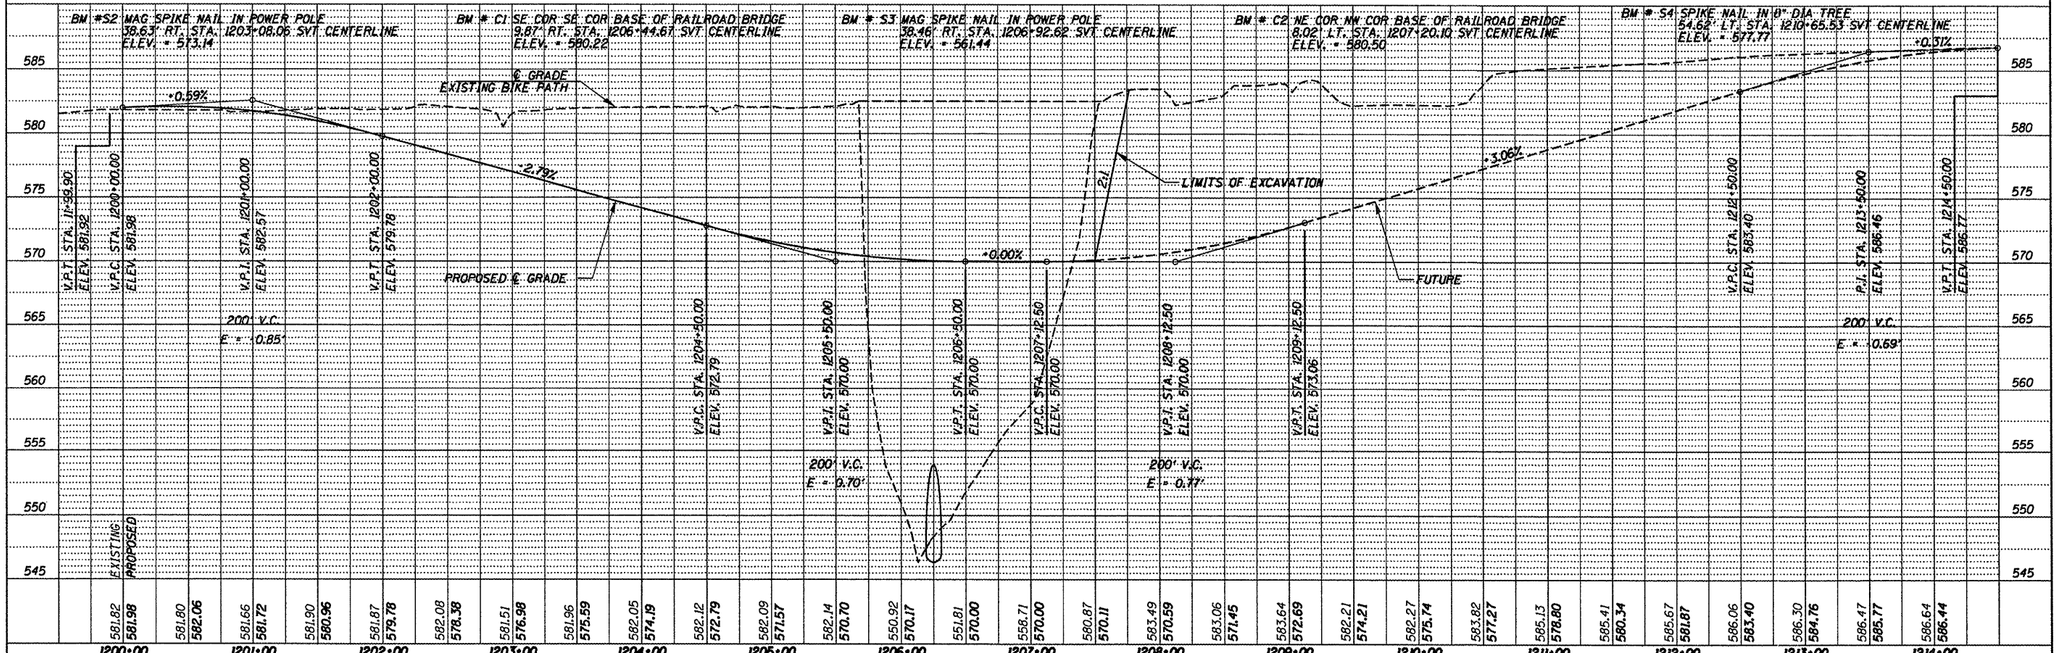

FILE NAME = 84090-sht-pp01-alt14.dgn	USER NAME =	DESIGNED - L.F.S.	REVISED -
		DRAWN - TWK	REVISED -
	PLOT SCALE =	CHECKED - S.W.M.	REVISED -
	PLOT DATE = 6/8/2009	DATE - 02/09/09	REVISED -

SANGAMON VALLEY TRAIL

HAMPTON, LENZINI & RENWICK, INC.
CIVIL & STRUCTURAL ENGINEERS
LAND SURVEYORS

SCALE: | SHEET NO. OF SHEETS | STA. TO STA.

PLAN & PROFILE SVT

SECTION	COUNTY	TOTAL SHEETS	SHEET NO.
05-00173-00-BT	SANGAMON	173	40
	CONTRACT NO.		
FED. ROAD DIST. NO. / ILLINOIS	FED. AID PROJECT		

93522