F.A.U. RTE.	SECTION	COUNTY	TOTAL SHEETS	SHEET NO.
9173	04-00080-06-PV	ST. CLAIR	144	51
STA. 120+00	TO STA. 135+00			
FED. ROAD DIST. NO.	ILLINOIS	FED. AID PROJECT		
STORM SEWER & DRAINAGE PLAN				
CONTRACT NO. 97418				

FINAL SURVEY NOTE BOOK
ORIGINAL SURVEY NOTE BOOK
BY | DATE
SURVEYED
PLOTTED
TEMPLATE
AREAS
AREAS CHECKED

LEFT PROFILE

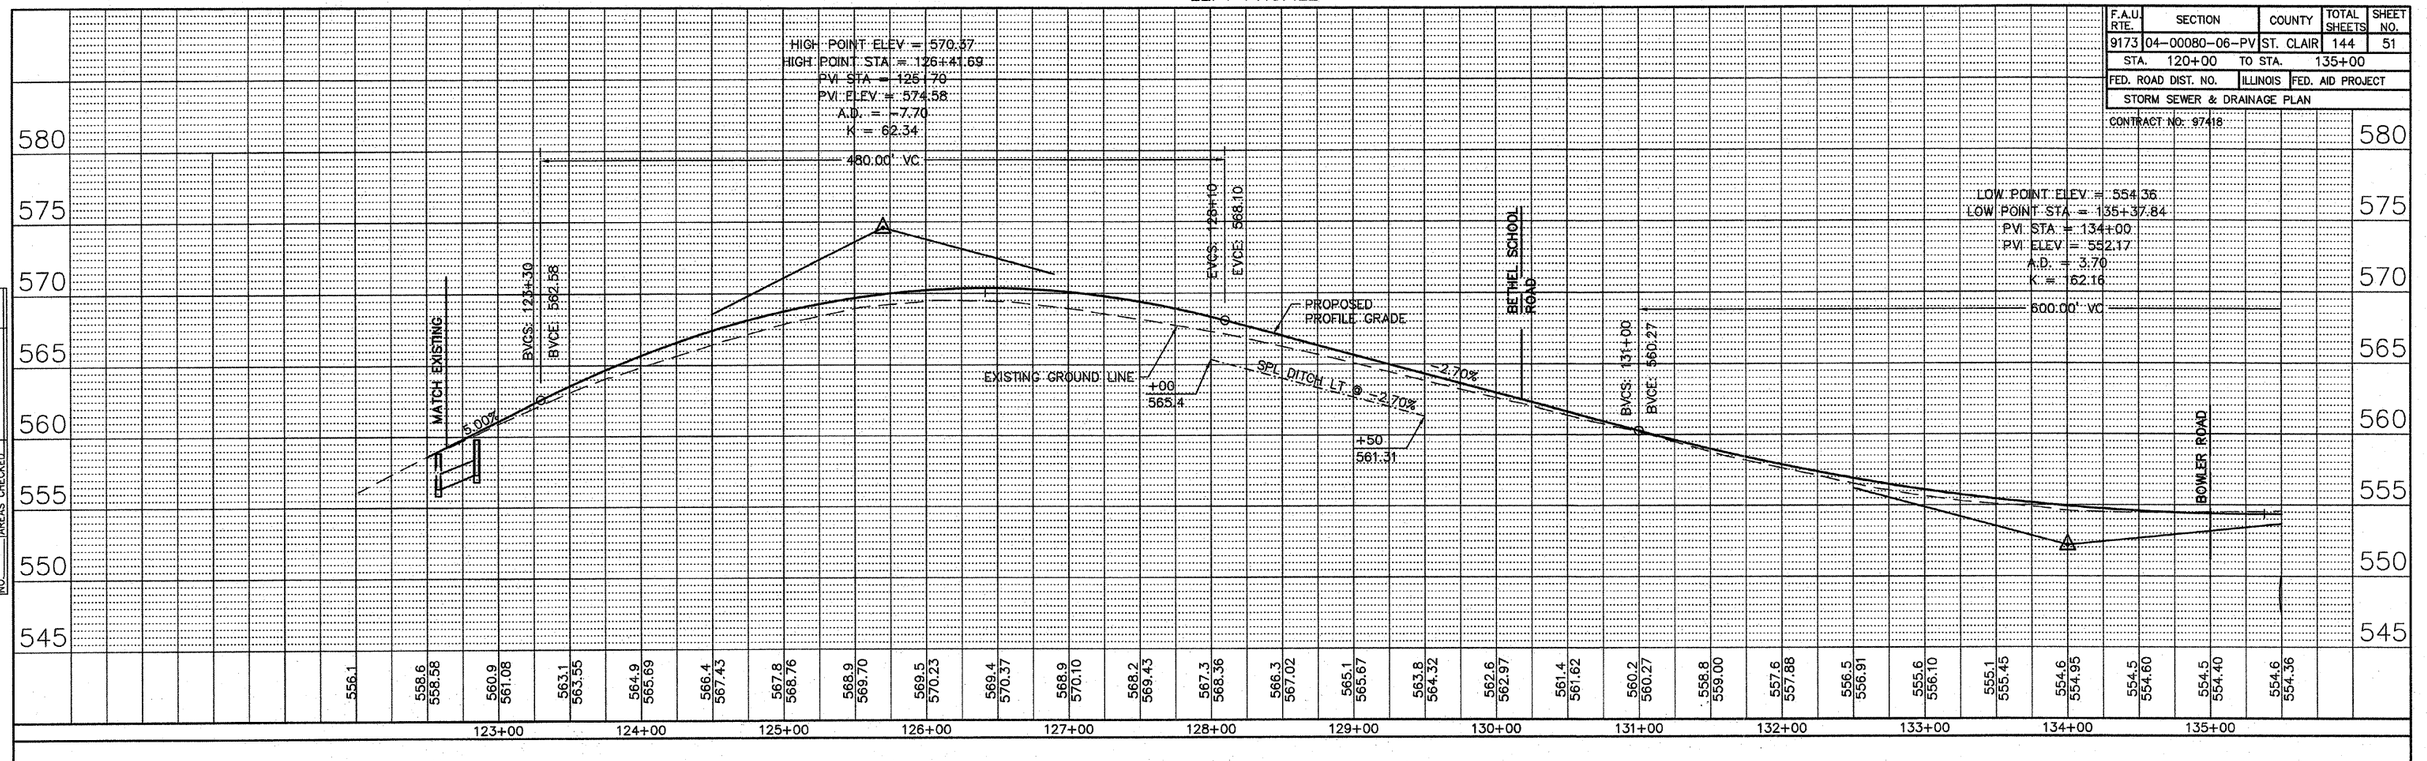
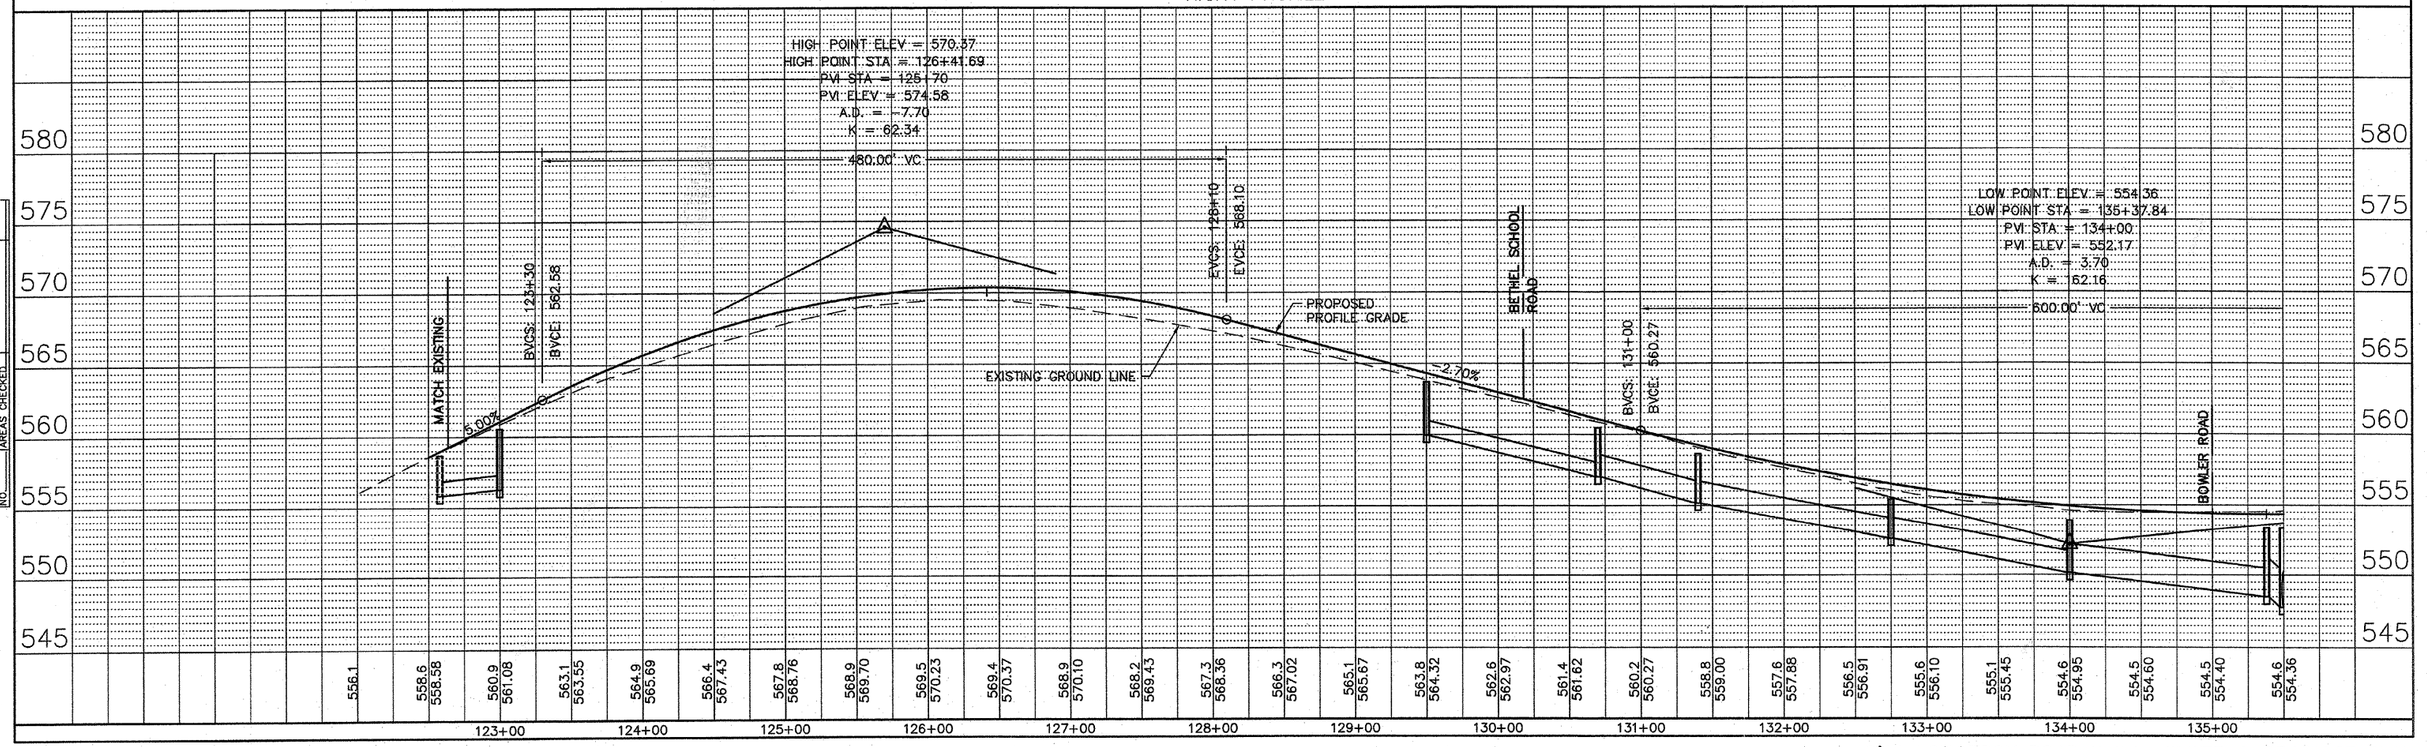
RIGHT PROFILE