F.A.U. RTE.	SECTION	COUNTY	TOTAL SHEETS	SHEET NO.
9173	04-00080-06-PV	ST. CLAIR	144	69
STA. 225+00	TO STA. 240+00			
FED. ROAD DIST. NO.	ILLINOIS	FED. AID PROJECT		
STORM SEWER & DRAINAGE PLAN				

CONTRACT NO. 97418

FINAL SURVEY	NOTE BOOK	NO.	BY	DATE
SURVEYED	TEMPLATE	REVISIONS		
PLOTTED	AREAS CHECKED			

ORIGINAL SURVEY	NOTE BOOK	NO.	BY	DATE
SURVEYED	TEMPLATE	REVISIONS		
PLOTTED	AREAS CHECKED			

LEFT PROFILE

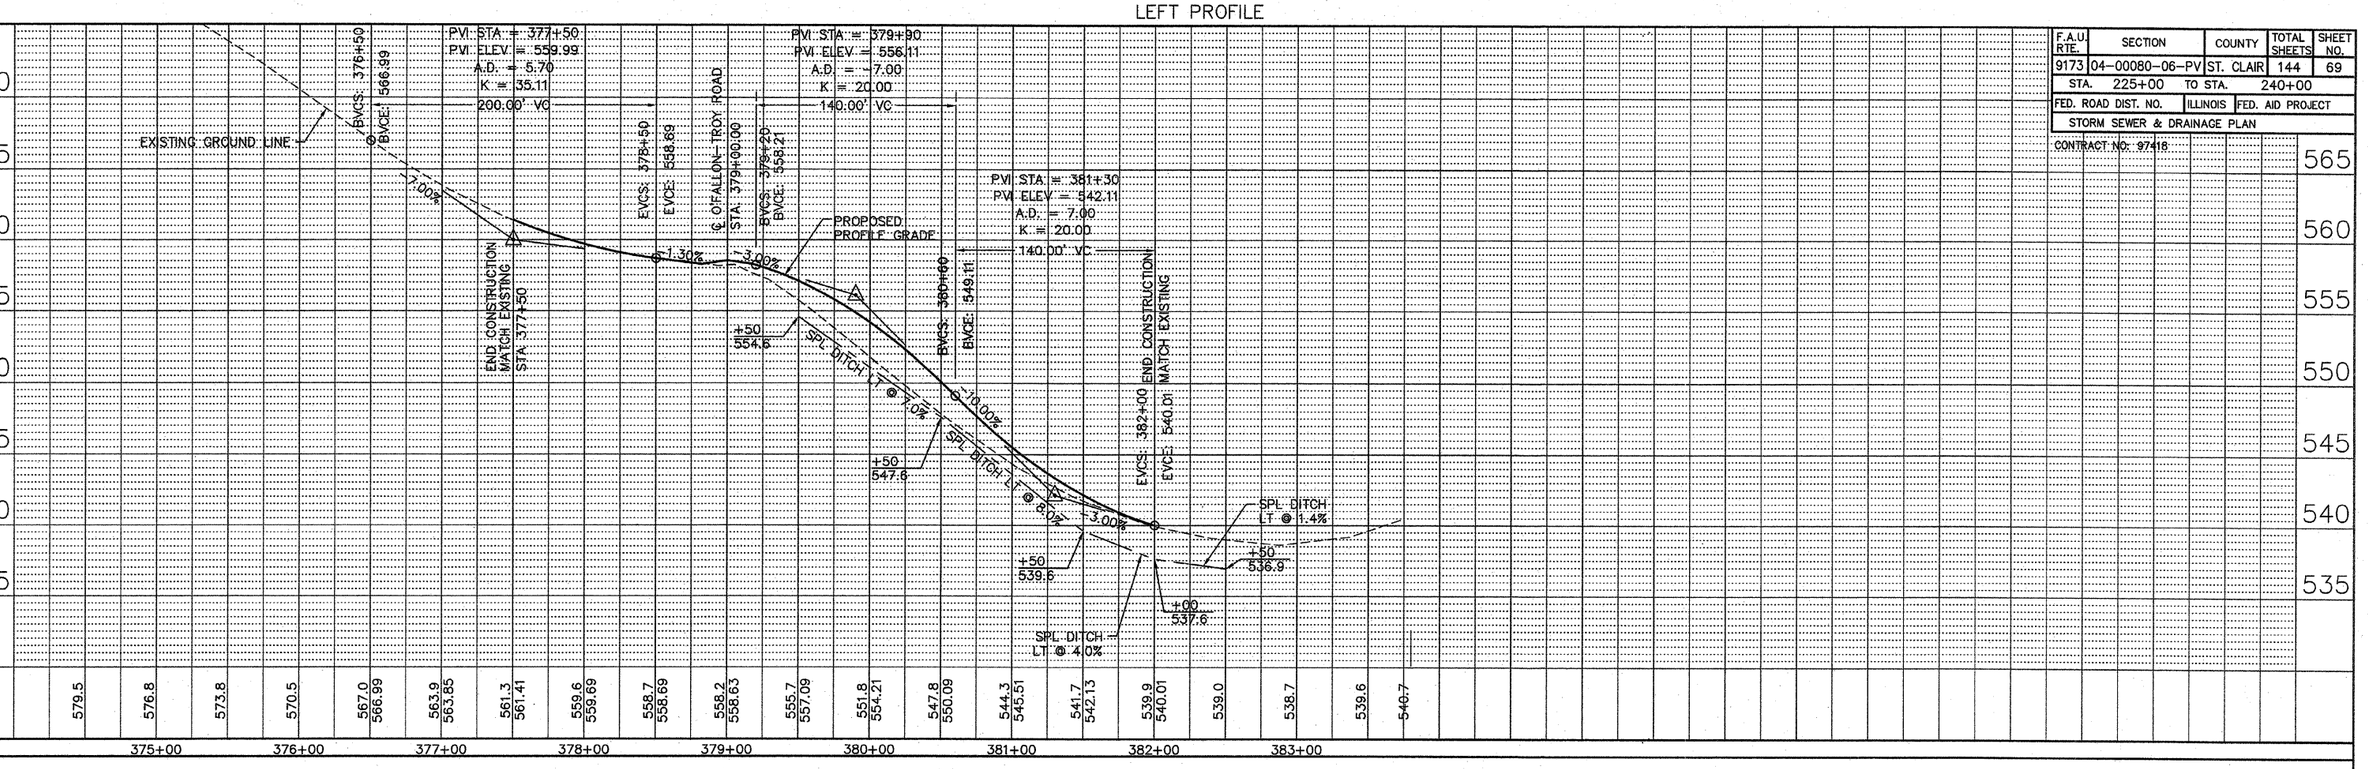
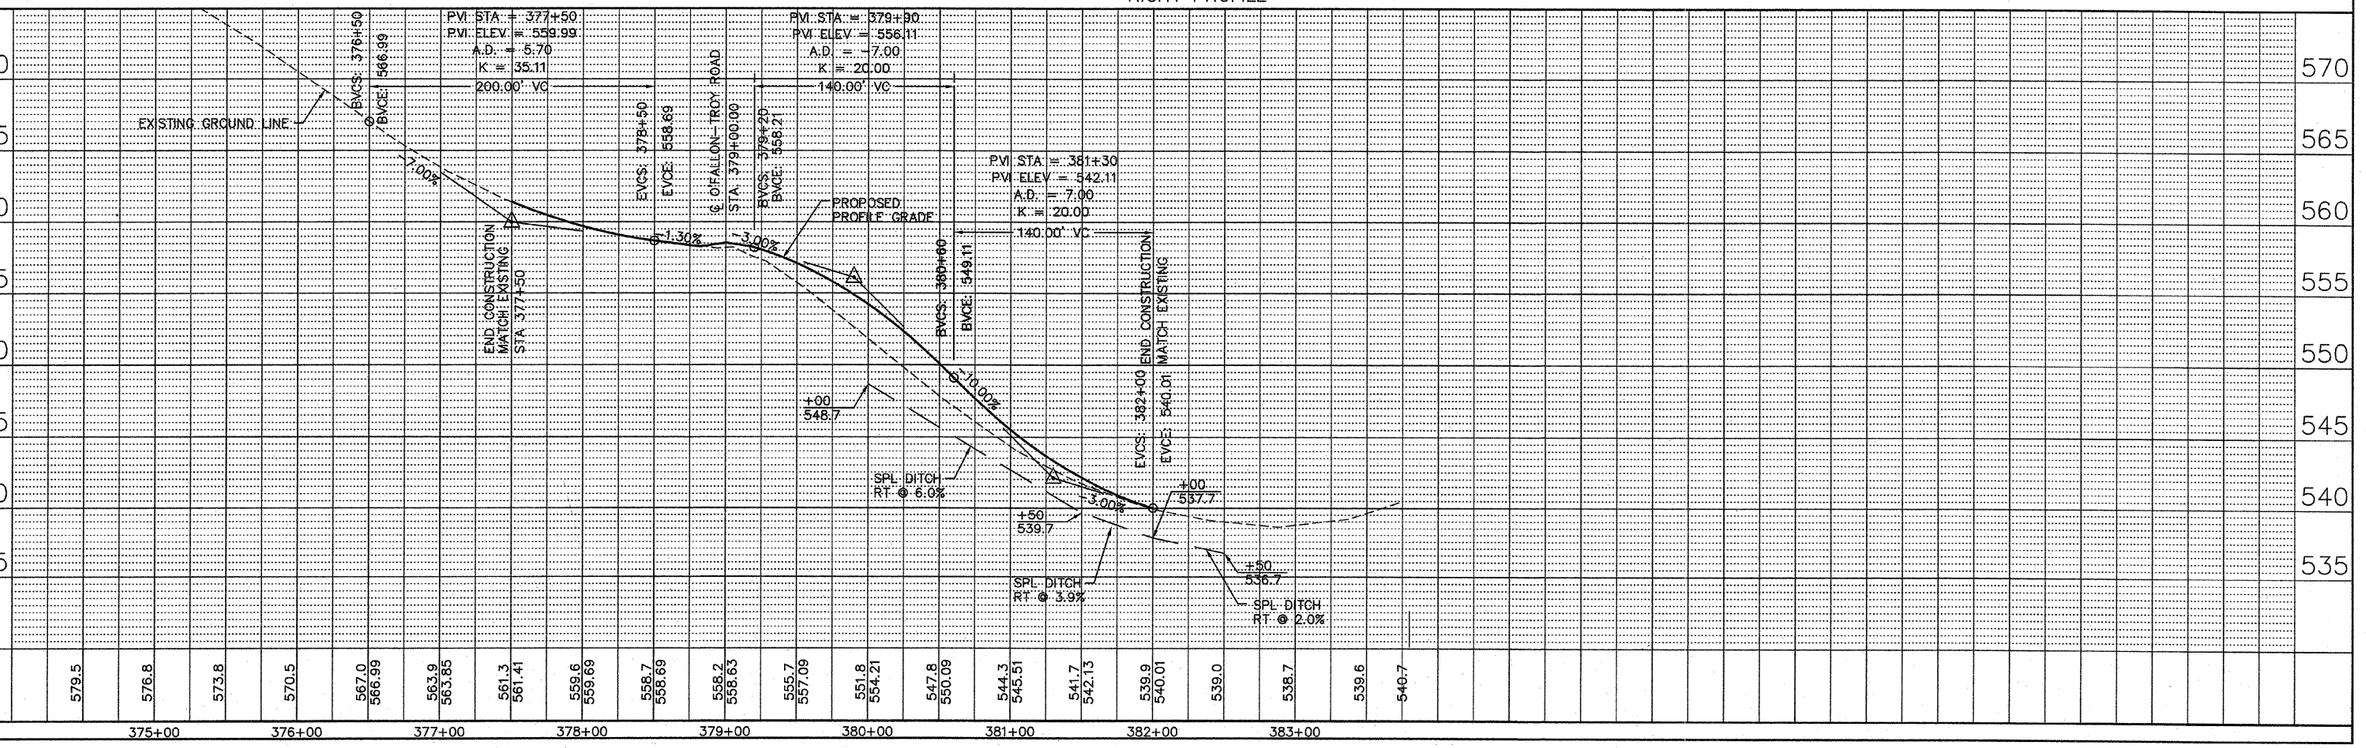
RIGHT PROFILE