CONTRACT #97431

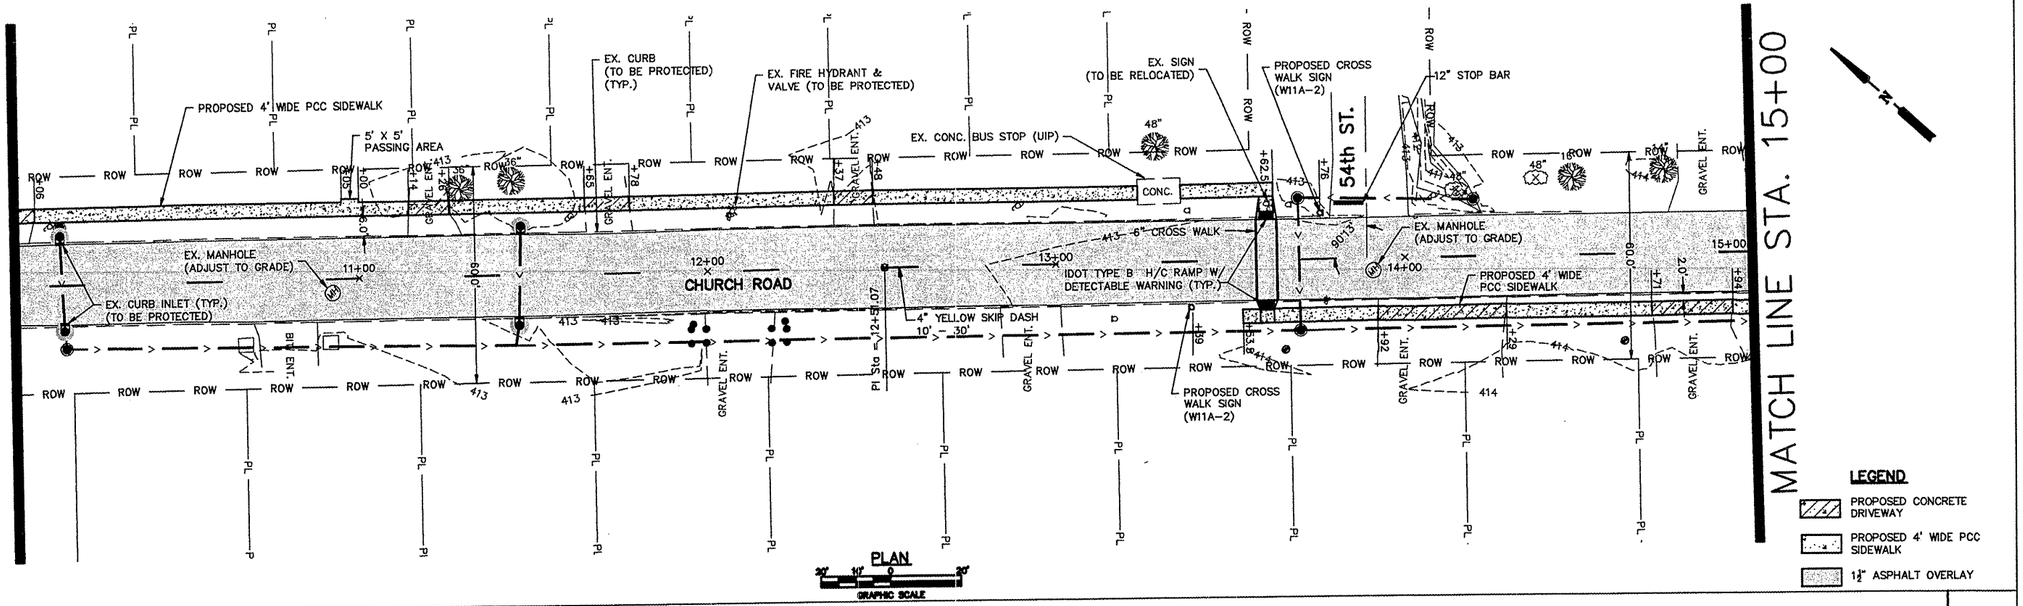

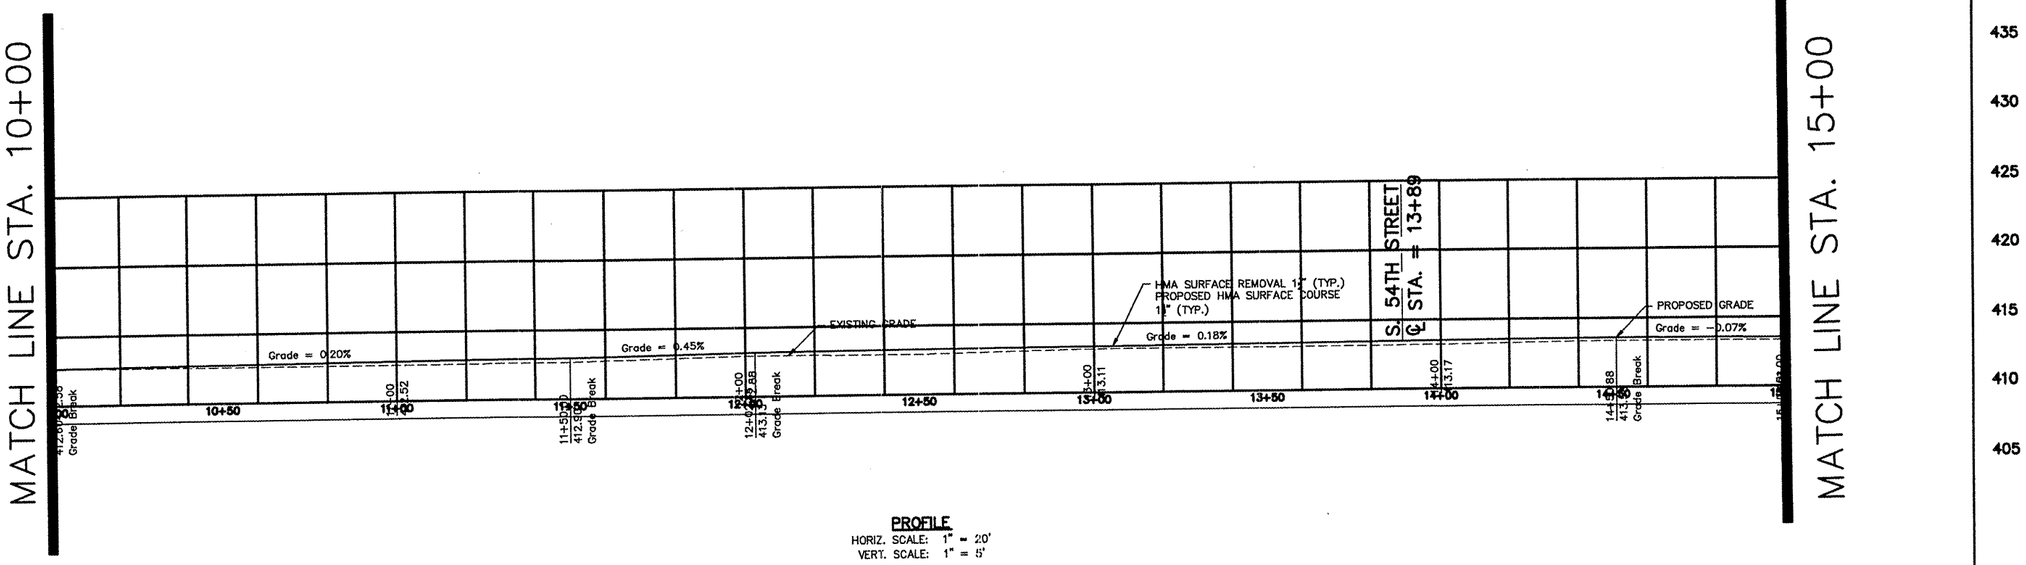

PROFILE
HORIZ. SCALE: 1" = 20'
VERT. SCALE: 1" = 5'

FILE NAME $FILE$	USER NAME = $USER$	DESIGNED – KJW	REVISED –
		DRAWN – JMA	REVISED –
	PLOT SCALE = 1:1	CHECKED –	REVISED –
	PLOT DATE = X-XX-09	DATE – 6-24-09	REVISED –

CITY OF CENTERVILLE
CHURCH ROAD RESURFACING

PLAN & PROFILE

SCALE: 1"=20' | SHEET NO. 7 OF 35 SHEETS | STA. 10+00 TO STA. 15+00

F.A.U. RTE.	SECTION	COUNTY	TOTAL SHEETS	SHEET NO.
9202	09-00016-00 RS	ST. CLAIR	35	7
		CONTRACT NO. 97431		
FED. ROAD DIST. NO. _	ILLINOIS	FED. AID PROJECT		