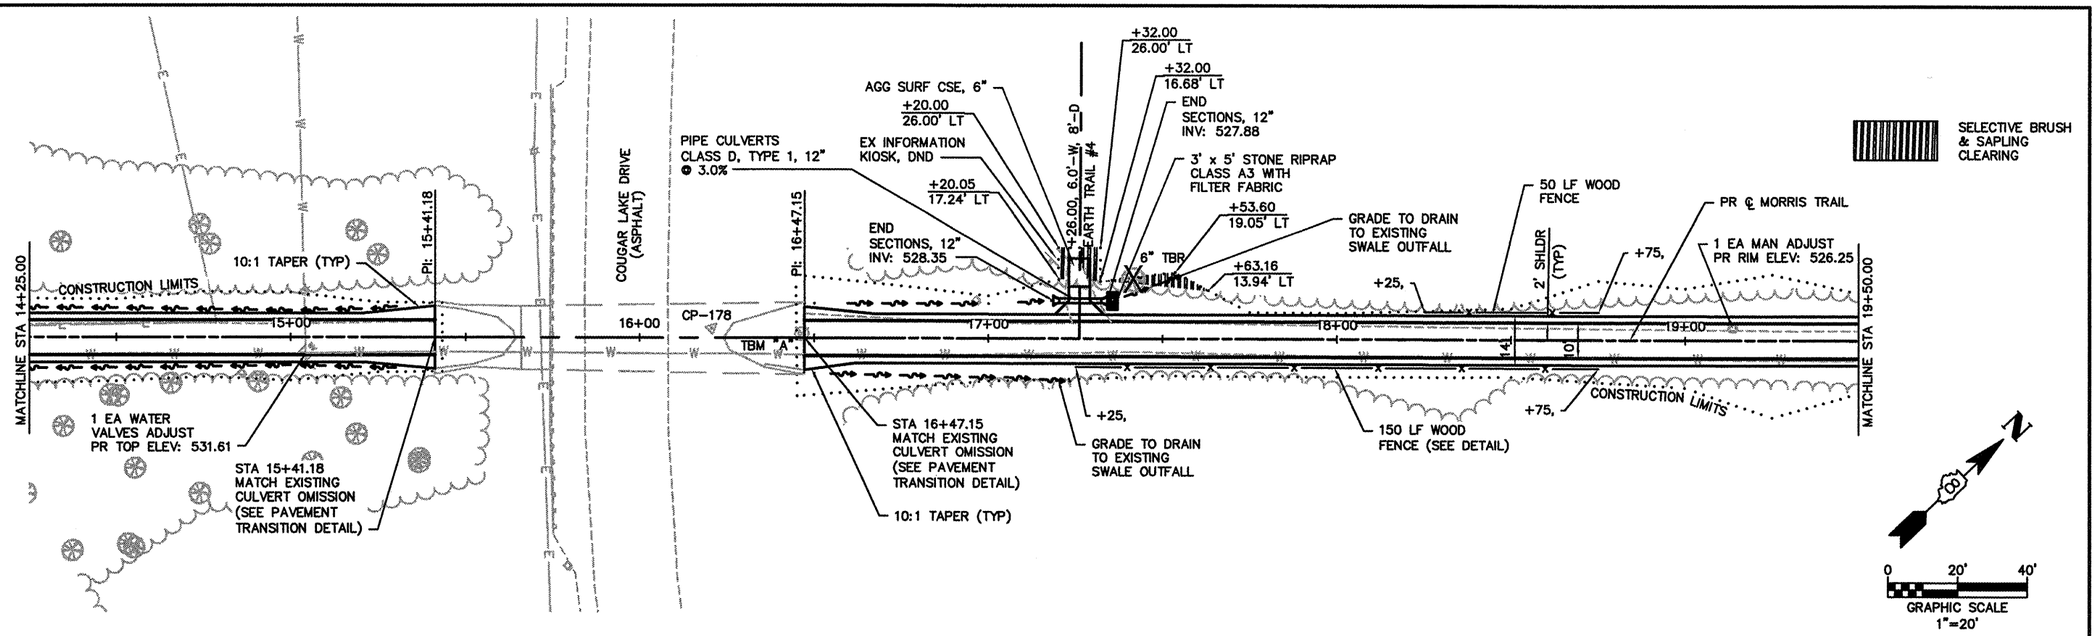

CP-178: PK-NAIL
N: 777,698.34 E: 2,346,693.39
STA: 16+20.71, 2.7' LT,
ELEV: 540.80

TBM "A": CUT BOX NEAR END OF CONCRETE UNDERPASS N OF COUGAR LAKE DRIVE
N: 777,716.00 E: 2,346,712.20
STA: 16+46.47, 1.2' LT, ELEV: 531.20

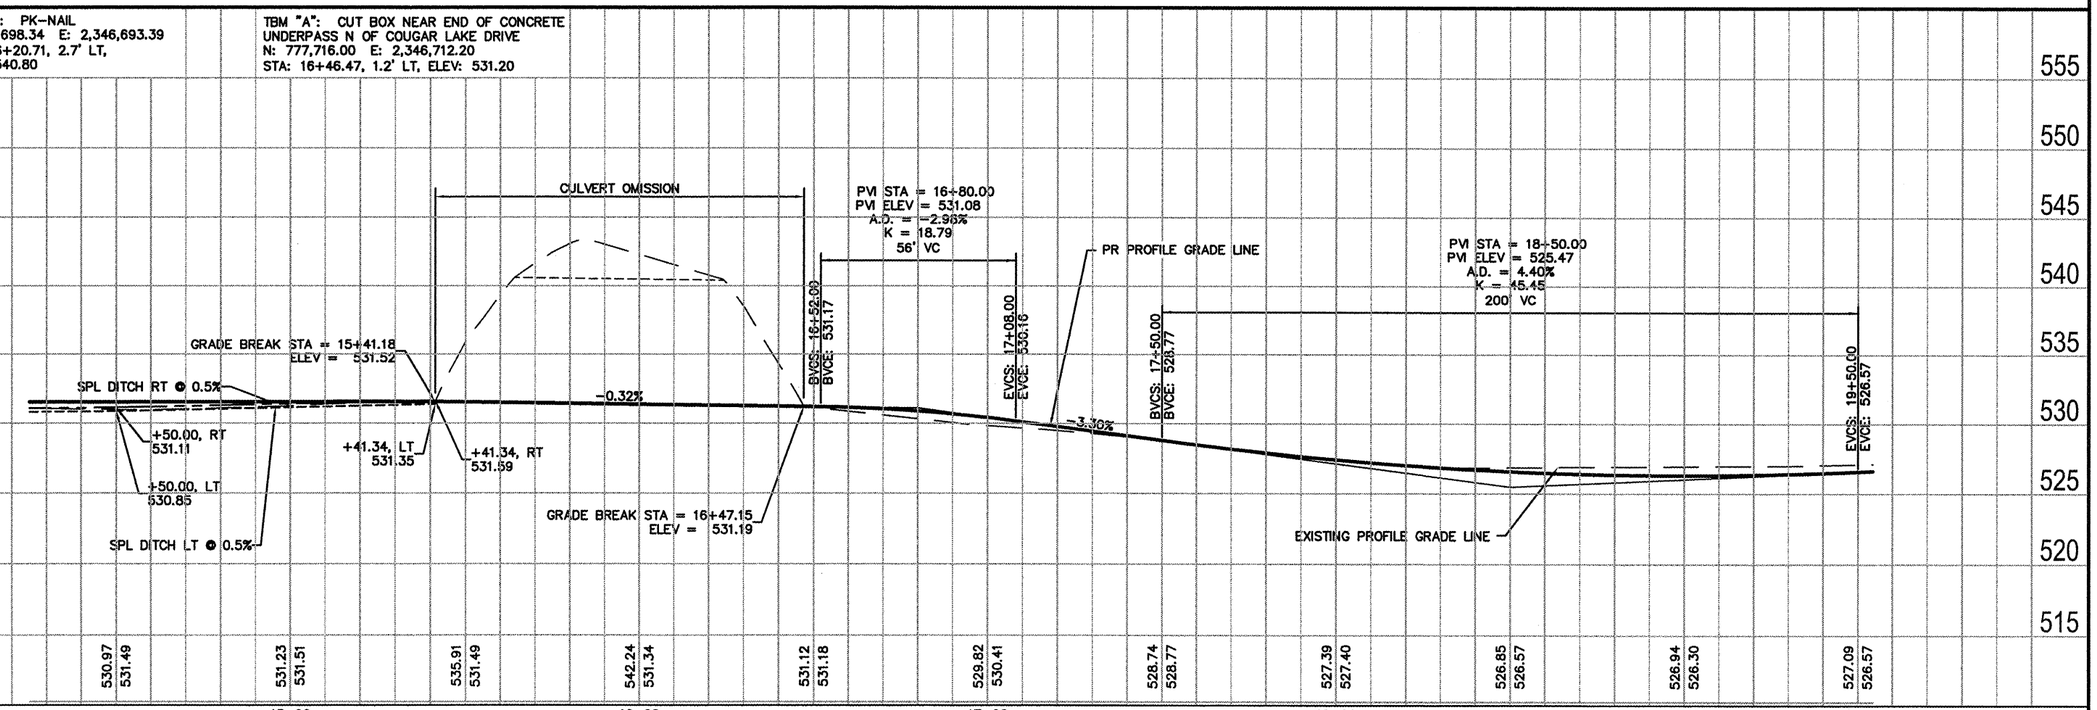

FILE NAME = 841PP01.DWG	USER NAME = ASHLEIGH ENGELMANN	DESIGNED - NEL	REVISED -
		DRAWN - AME	REVISED -
	PLOT SCALE = 6" = 1'	CHECKED - TGV	REVISED -
	PLOT DATE = 2010-02-25	DATE - 2008-02-25	REVISED -

STATE OF ILLINOIS
DEPARTMENT OF TRANSPORTATION

PLAN AND PLOT

SCALE: | SHEET NO. 2 OF 5 SHEETS | STA. 14+25.00 TO STA. 19+50.00

F.A. RTE.	SECTION	COUNTY	TOTAL SHEETS	SHEET NO.
____	08-00006-00-BT	MADISON	26	6
	MORRIS BIKE TRAIL	CONTRACT NO. 97436		
FED. ROAD DIST. NO. _	ILLINOIS	FED. AID PROJECT		

PLAN
SURVEYED
ALIGNMENT CHECKED
GRADES CHECKED
NOTE BOOK
NO. ____
BY
DATE

PROFILE
SURVEYED
ALIGNMENT CHECKED
GRADES CHECKED
STRUCTURES (NOT/NTR) CHKD
NOTE BOOK
NO. ____