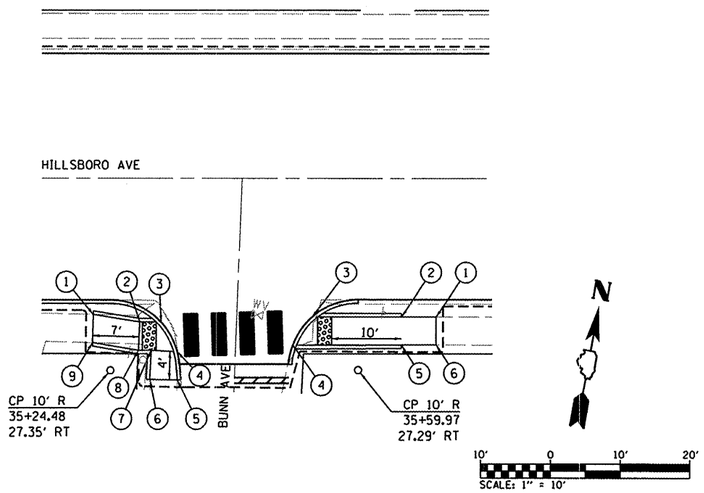

HILLSBORO AVE AND BUNN AVE

NW RADIUS RETURN

PT. NO.	STATION	OFFSET	ELEVATION	
1	39+63.81	19.68' LT	531.00	(SW)
2	39+68.70	19.72' LT	530.90	(SW)
3	39+76.31	19.85' LT	530.41	(EOP)
			530.74	(BC)
4	39+78.60	23.69' LT	530.33	(EOP)
5	39+68.63	23.47' LT	530.82	(SW)
6	39+63.76	23.41' LT	531.92	(SW)

NE RADIUS RETURN

PT. NO.	STATION	OFFSET	ELEVATION	
1	40+00.00	20.50' LT	530.45	(SW)
2	39+93.57	20.23' LT	530.33	(EOP)
			530.66	(BC)
3	39+91.27	24.13' LT	530.38	(EOP)
4	40+00.00	24.50' LT	530.50	(SW)

SW RADIUS RETURN

PT. NO.	STATION	OFFSET	ELEVATION	
1	35+21.99	19.43' RT	522.60	(SW)
2	35+28.69	20.50' RT	522.89	(SW)
3	35+31.77	20.50' RT	522.84	(EOP)
			523.17	(BC)
4	35+34.12	24.70' RT	522.92	(EOP)
			522.92	(BC)
5	35+34.14	28.71' RT	523.16	(SW)
6	35+30.15	28.61' RT	523.24	(SW)
7	35+30.35	24.50' RT	522.96	(SW)
8	35+28.53	24.50' RT	522.97	(SW)
9	35+21.90	23.40' RT	522.68	(SW)

SE RADIUS RETURN

PT. NO.	STATION	OFFSET	ELEVATION	
1	35+71.17	19.76' RT	524.40	(SW)
2	35+66.17	19.76' RT	524.30	(SW)
3	35+53.38	19.76' RT	523.42	(EOP)
			523.85	(BC)
4	35+50.62	23.74' RT	523.50	(EOP)
5	35+66.18	23.70' RT	524.38	(SW)
6	35+71.18	23.66' RT	524.48	(SW)

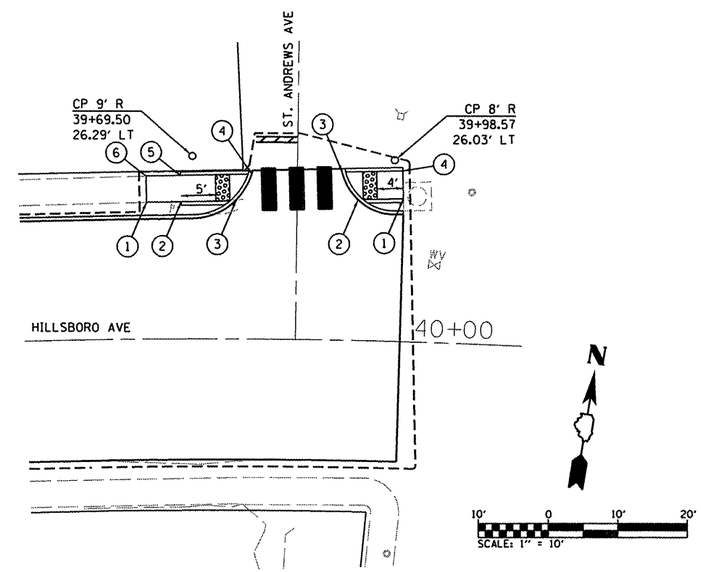

HILLSBORO AVE AND ST. ANDREWS AVE

PLAN		BY	DATE
NOTE BOOK NO. ____	SURVEYED PLOTTED ALIGNMENT CHECKED R.T. OF WAY CHECKED CADD FILE NAME		

PROFILE		BY	DATE
NOTE BOOK NO. ____	SURVEYED PLOTTED GRADES CHECKED B.M. NOTED STRUCTURE NOTAT'NS CH'KD		

FILE NAME = H:\P\26074\microstation\674 int details01.dgn	USER NAME = travis	DESIGNED -	REVISED -	STATE OF ILLINOIS DEPARTMENT OF TRANSPORTATION	INTERSECTION DETAILS		
		DRAWN -	REVISED -				
	PLOT SCALE = 20.0000 ' / IN.	CHECKED -	REVISED -				
	PLOT DATE = 2/18/2010	DATE -	REVISED -		SCALE: 1"=20'	SHEET NO. 6 OF 6 SHEETS	STA. TO STA.

F.A.U. RTE.	SECTION	COUNTY	TOTAL SHEETS	SHEET NO.
8876	08-00098-00-PV	MADISON	17	15
HILLSBORO AVENUE RESURFACING		CONTRACT NO. 97437		
		ILLINOIS FED. AID PROJECT		