F.A.P RTE.	SECTION	COUNTY	TOTAL SHEETS	SHEET NO.
351	3277R	COOK	541	89
STA. 2+450		TO STA. 2+595		
FED. ROAD DIST. NO.		ILLINOIS	FED. AID PROJECT	

CONTRACT NO. 60774

	BY	DATE
FINAL SURVEY	SURVEYED	
	PLOTTED	
NOTE BOOK	TEMPLATE	
	AREAS	
NO.	AREAS CHECKED	

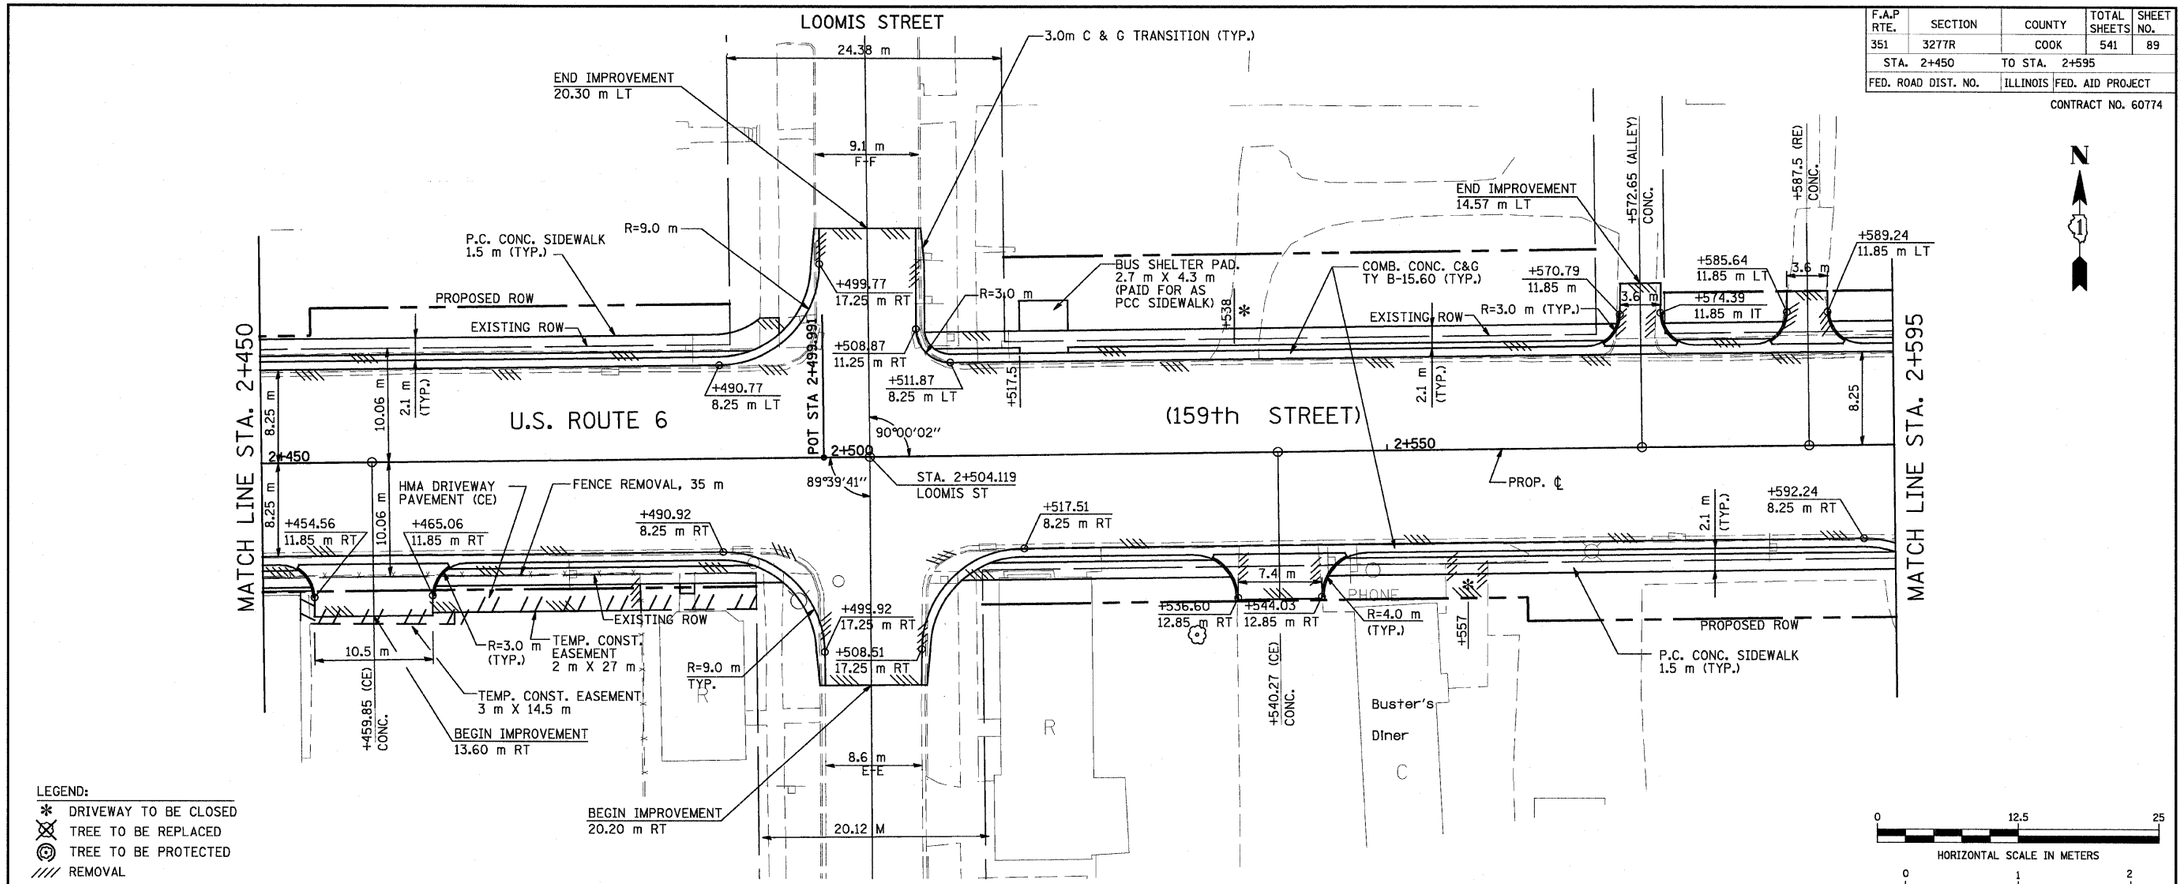

LEGEND:

- ✻ DRIVEWAY TO BE CLOSED
- TREE TO BE REPLACED
- TREE TO BE PROTECTED
- //// REMOVAL

HORIZONTAL SCALE IN METERS: 0, 12.5, 25

VERTICAL SCALE IN METERS: 0, 1, 2

ORIGINAL SURVEY	BY	DATE
	SURVEYED	
	PLOTTED	
NOTE BOOK	TEMPLATE	
	AREAS	
NO.	AREAS CHECKED	

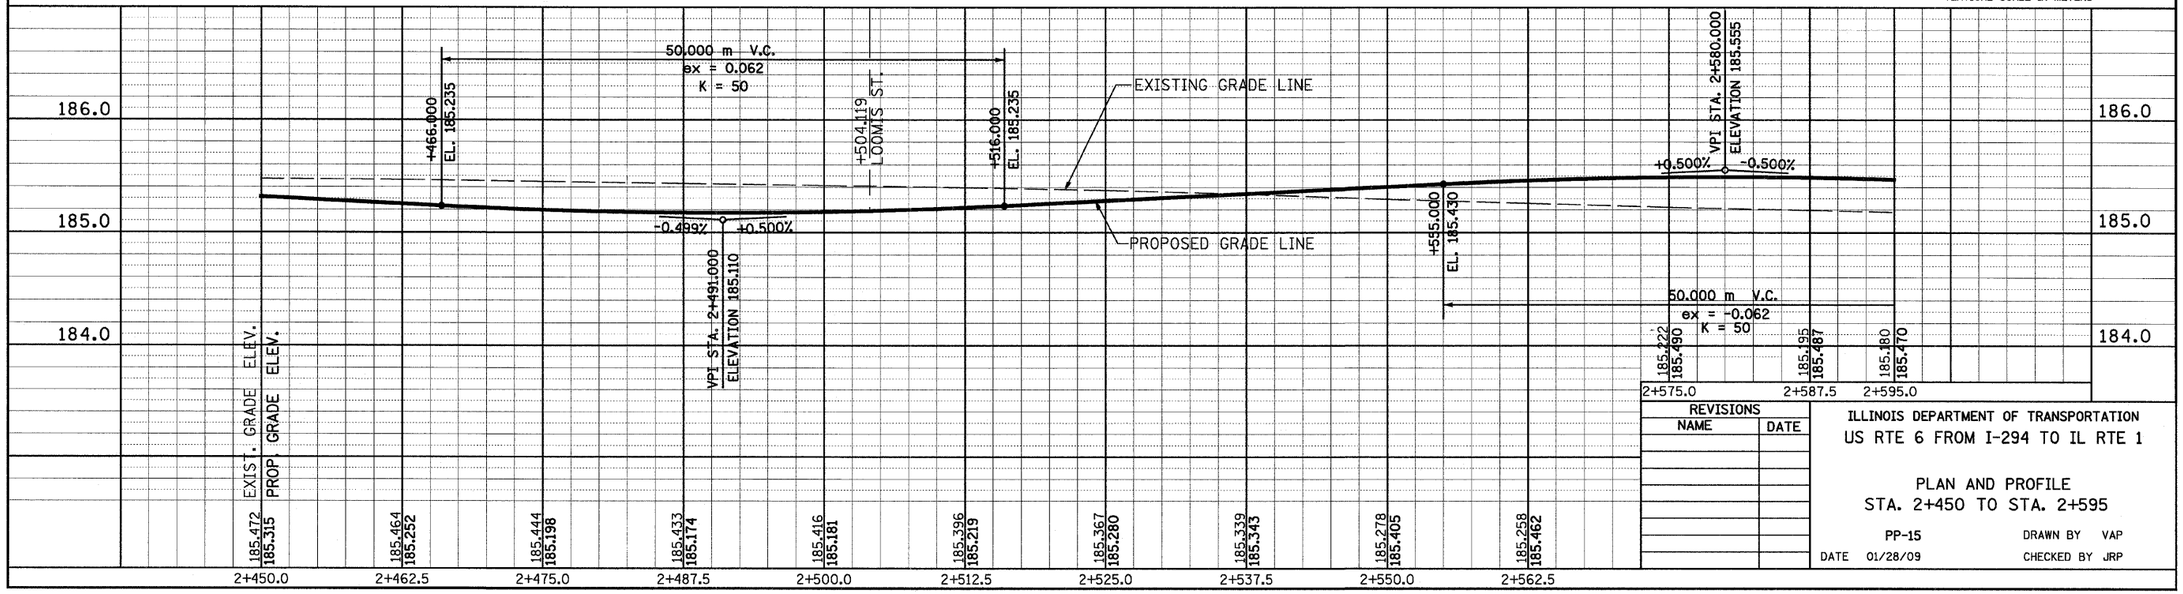

REVISIONS	
NAME	DATE

ILLINOIS DEPARTMENT OF TRANSPORTATION

US RTE 6 FROM I-294 TO IL RTE 1

PLAN AND PROFILE
STA. 2+450 TO STA. 2+595

PP-15 DRAWN BY VAP

DATE 01/28/09 CHECKED BY JRP