STS Consultants Ltd.
Consulting Engineers

STS PROJECT NO.: 32646

DRAWN BY	CJD	4-10-02
CHECKED BY	SEK	4-10-02
APPROVED BY	TDB	4-10-02

F.A. RTE.	SECTION	COUNTY	TOTAL SHEETS	SHEET NO.
351	3277R	COOK	541	251
STA. 3+250		TO STA. 3+400		
FED. ROAD DIST. NO.		ILLINOIS	FED. AID PROJECT	

LEGEND

B-43 BORING PERFORMED BY STS CONSULTANTS LTD. (FEB. 2002)

B-43 BORING NO.

N, Qp (kPa) 8, 175 — 22.1, 200 WATER CONTENT (%), Qu (kPa)

WATER LEVEL DURING DRILLING — DELAYED WATER LEVEL

DRY — NOTE: DRY INDICATED IF GROUNDWATER NOT ENCOUNTERED

NOTE:
THE STRATA LINES SHOWN ARE INTERPOLATED FROM DATA OBTAINED AT BORING LOCATIONS. ACTUAL SOIL CONDITIONS IN-SITU MAY VARY.

① INDICATES ADDITIONAL LAB TESTING PERFORMED
DEPTH (METERS)
IDH CLASSIFICATION
AASHTO CLASSIFICATION
LIQUID LIMIT, LL (%)
PLASTIC LIMIT, PL (%)
TOTAL ORGANIC MATTER, (T.O.M.) (%)

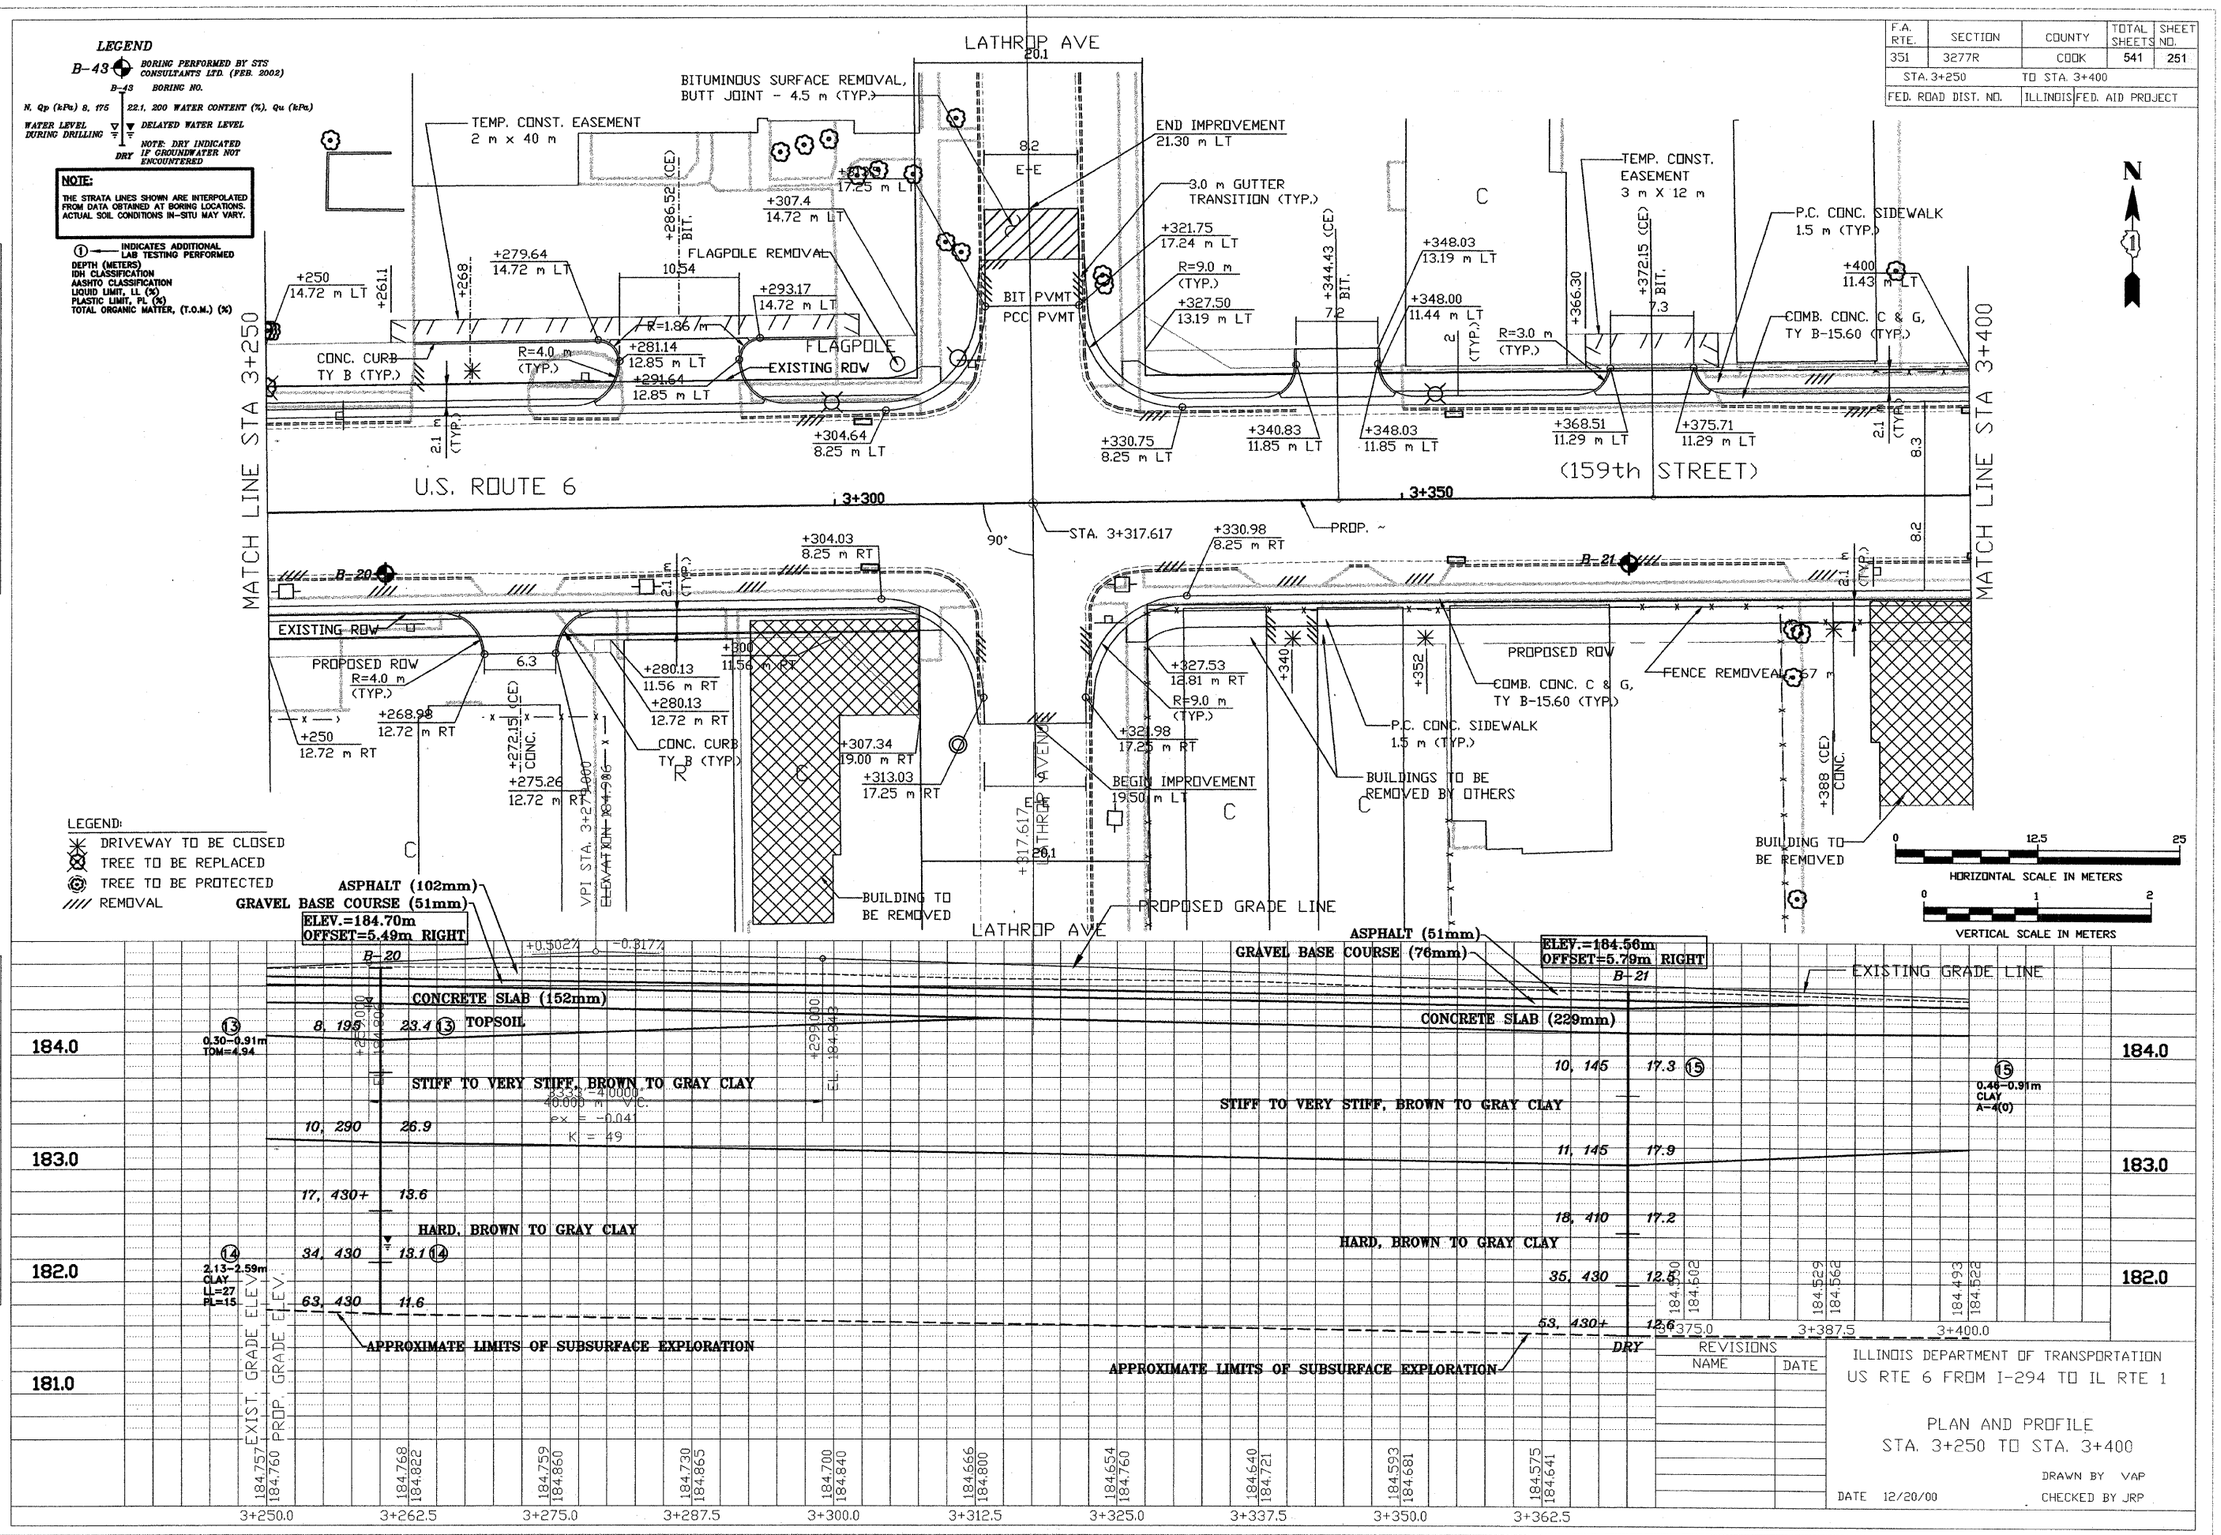

REVISIONS	
NAME	DATE

ILLINOIS DEPARTMENT OF TRANSPORTATION
US RTE 6 FROM I-294 TO IL RTE 1

PLAN AND PROFILE
STA. 3+250 TO STA. 3+400

DRAWN BY VAP
CHECKED BY JRP
DATE 12/20/00

FINAL SURVEY — SURVEYED, PLOTTED, TEMPLATE, AREAS, AREAS CHECKED — NOTE BOOK NO. — BY — DATE

ORIGINAL SURVEY — SURVEYED, PLOTTED, TEMPLATE, AREAS, AREAS CHECKED — NOTE BOOK NO. — BY — DATE

X:\PROJECTS\132646\PROFILES\3+250_3+400.dwg
04/09/2002 22:29