| F.A. - RTE. | SECTION | COUNTY | TOTAL SHEETS | SHEET NO. |
|---|---|---|---|---|
| 351 | 3277R | COOK | 541 | 336 |
| STA. | 1+000 | TO STA. | 1+600 | |
| FED. ROAD DIST. NO. | | ILLINOIS | FED. AID PROJECT | |

CONTRACT NO. 60774

## LEGEND

- EXISTING LTG. POLE TO BE REMOVED
- EXISTING LTG. POLE TO REMAIN "AS IS" ON THE EXISTING CIRCUIT DURING CONSTRUCTION STAGE I ONLY. TO BE REMOVED DURING CONSTRUCTION STAGE II
- EXISTING PAVEMENT, SHOULDER CURB & GUTTER TO BE REMOVED BY OTHERS
- —AC-XX— TEMPORARY AERIAL CABLE 3-1/C NO. 2 ALUMINUM WITH STEEL MESSENGER WIRE XX-INDICATES LENGTH IN METERS
- LIGHT POLE, WOOD, WITH 4.5M MAST ARM AND 400W HPS LUMINAIRES DURING CONSTRUCTION STAGE I ONLY AND TO BE REMOVED DURING CONSTRUCTION STAGE II, SEE NOTE-6 ON SHEET E-1. LETTER DENOTES CIRCUIT IN EXISTING CONTROLLER.
- LIGHT POLE, WOOD, FOR SUPPORT OF TEMPORARY AERIAL CABLE DURING CONSTRUCTION STAGE I
- EXISTING CONTROLLER TO BE REMOVED AT COMPLETION OF PROJECT
- CONSTRUCTION STAGE I.
- TEMPORARY PAVEMENT WITH TEMP. C&C

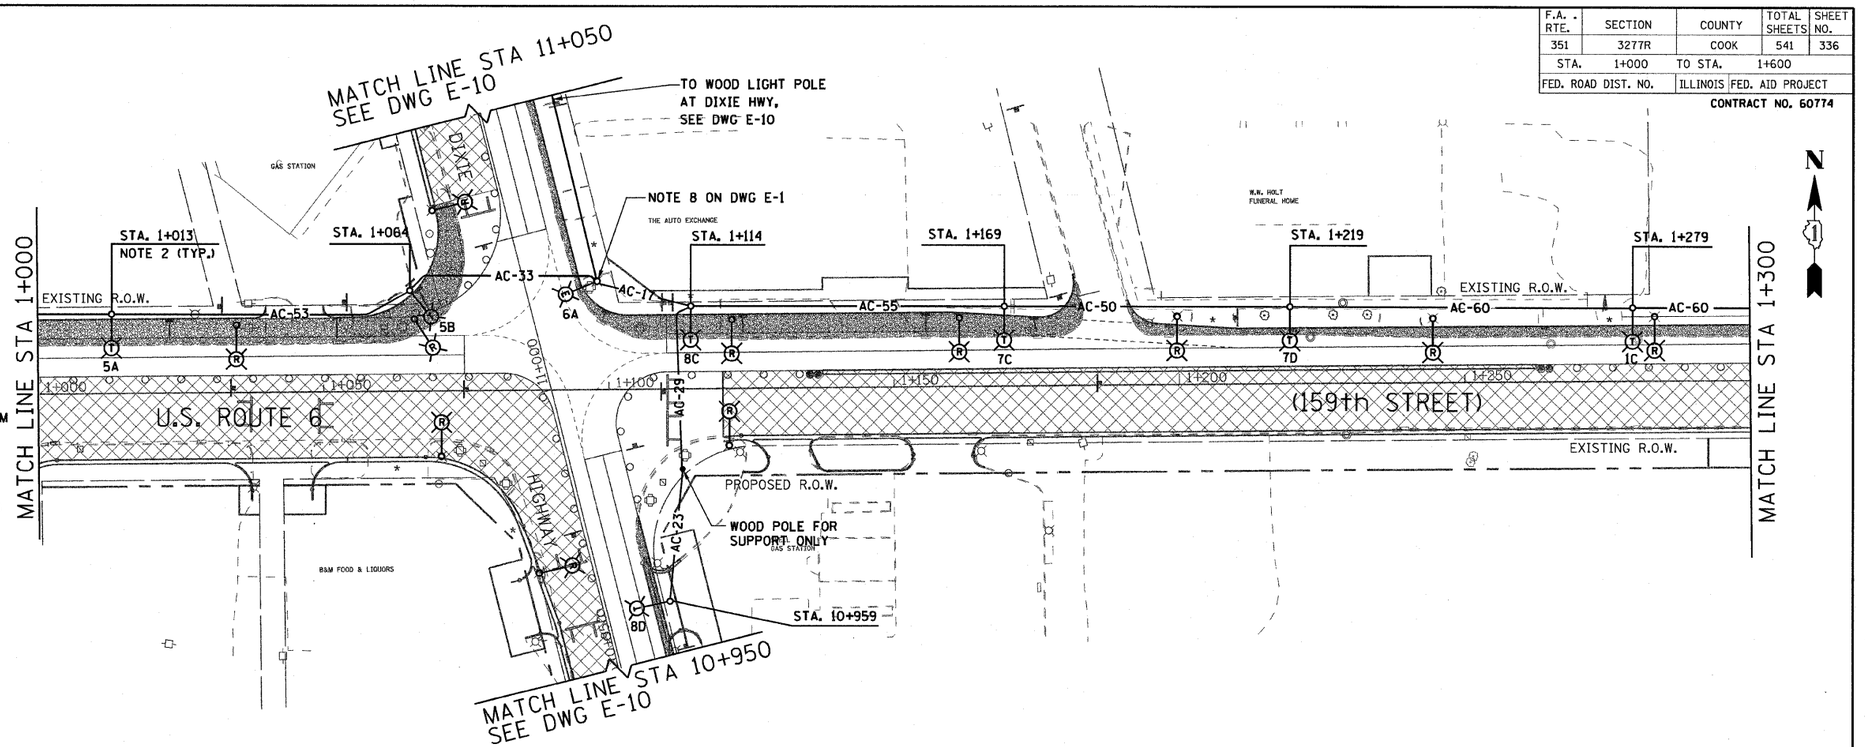


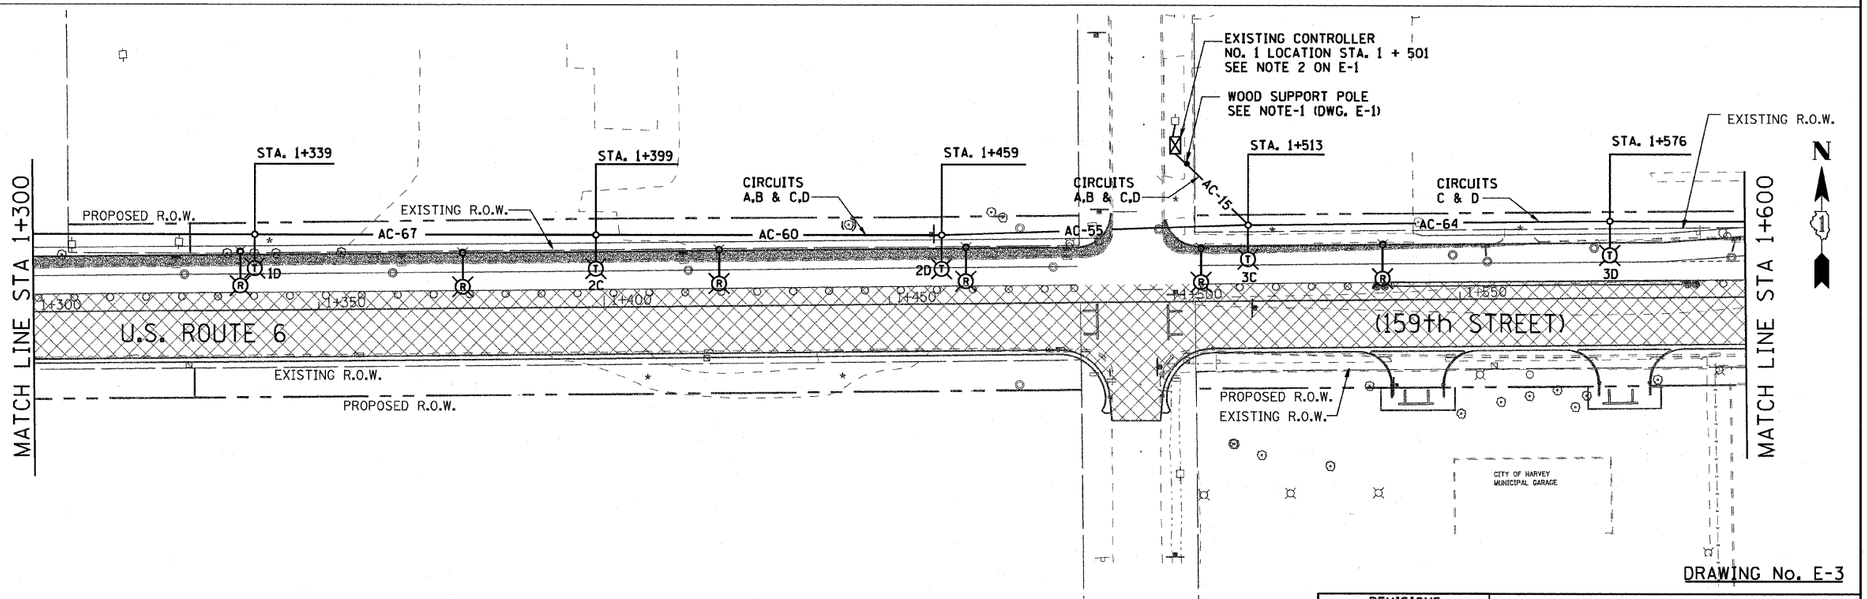


DRAWING No. E-3

LINCOLN AVENUE

0 25 50

SCALE IN METERS

## NOTES:

1. REFER TO LIGHTING NOTES ON DRAWING E-1.
2. SETBACK FOR THE TEMPORARY POLES SHALL BE 1.82 M (6') MINIMUM FROM THE BACK OF THE CURB.

| REVISIONS | |
|---|---|
| NAME | DATE |
| | |
| | |
| | |
| | |
| | |
| | |
| | |
| | |

Delta Engineering, Inc.
CONSULTING ENGINEERS, CHICAGO ILLINOIS.

ILLINOIS DEPARTMENT OF TRANSPORTATION

US RTE 6 FROM I-294 TO IL RTE 1

REMOVAL & TEMPORARY LIGHTING PLAN FROM STA. 1+000 TO STA. 1+600

DRAWN BY S.S./W.S.

DATE 01/28/09 CHECKED BY C.K./H.S.