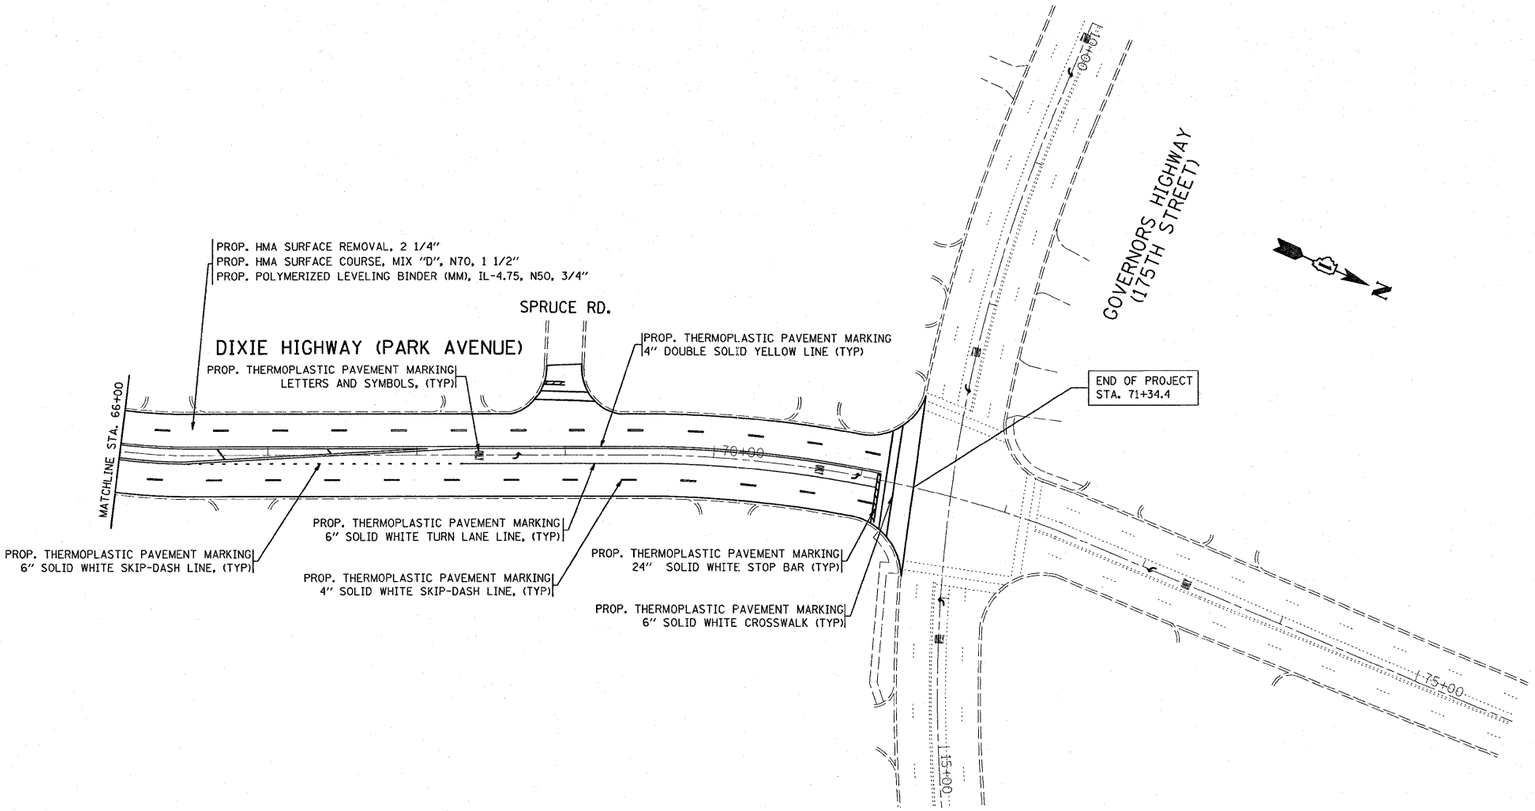

FILE NAME = c:\pw_work\pwidot\midyja\dms92647\sh_rdwy.dgn	USER NAME = midyja	DESIGNED -	REVISED -
		DRAWN -	REVISED -
	PLOT SCALE = 50.0000 ' / IN.	CHECKED -	REVISED -
	PLOT DATE = 2/2/2009	DATE -	REVISED -

STATE OF ILLINOIS
DEPARTMENT OF TRANSPORTATION

ROADWAY AND PAVEMENT MARKING PLAN
DIXIE HWY (183rd ST. – GOVERNORS HWY)

SCALE: 1"=50' | SHEET NO. 3 OF 3 SHEETS | STA. 66+00 | TO STA. 75+00

F.A.U. RTE.	SECTION	COUNTY	TOTAL SHEETS	SHEET NO.
2843	2006-022 RS	COOK	22	8
		CONTRACT NO. 60B57		
FED. ROAD DIST. NO. 1	ILLINOIS	FED. AID PROJECT		