ROUTE	SECTION	COUNTY	TOTAL SHEETS	SHEET NUMBER
VARIOUS	2008-053 BP	VARIOUS	54	29

CONTRACT NO. 60F04

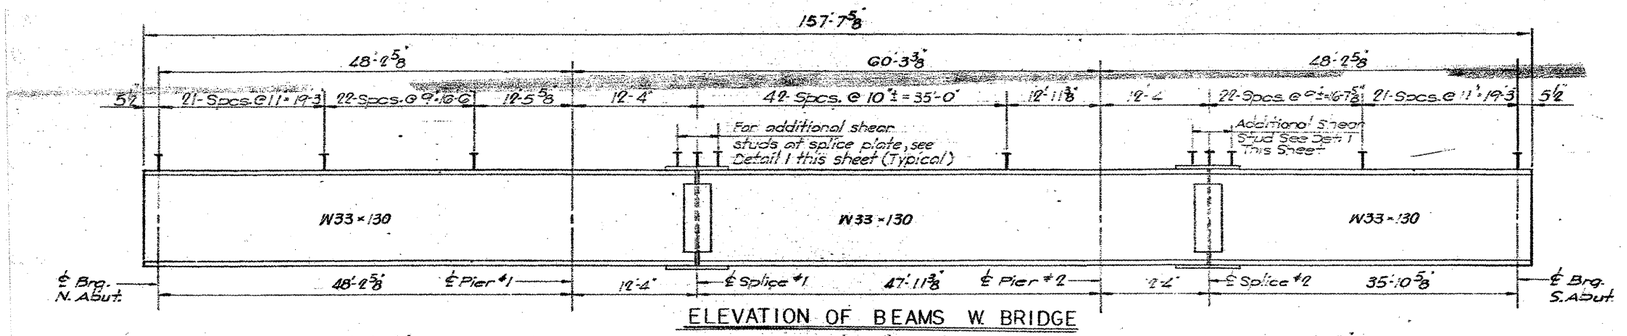

ELEVATION OF BEAMS W. BRIDGE

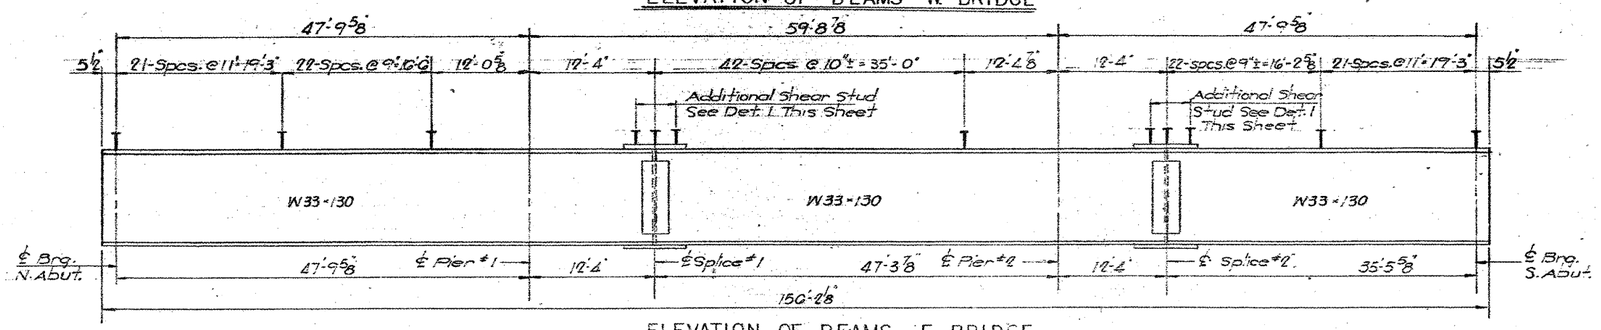

ELEVATION OF BEAMS E. BRIDGE

Note: Shear Studs to be Provided on All New and Existing Girders

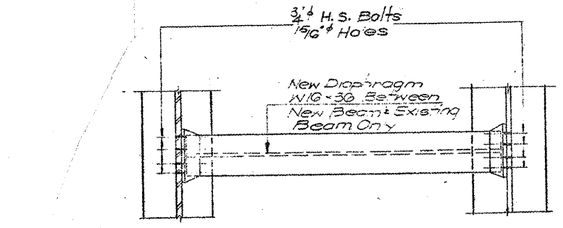

PLAN

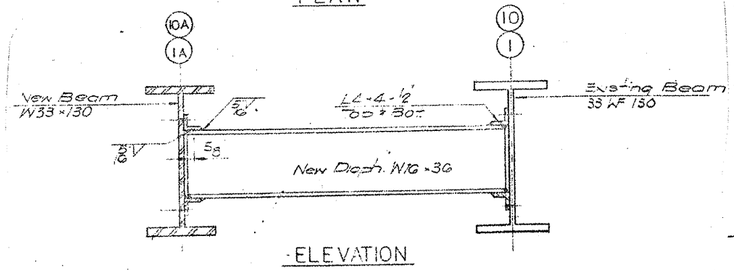

ELEVATION

INTERIOR DIAPHRAGM DETAILS "DI"

NAKAWATASE, NOTKONSKI, WINNS & ST. INC

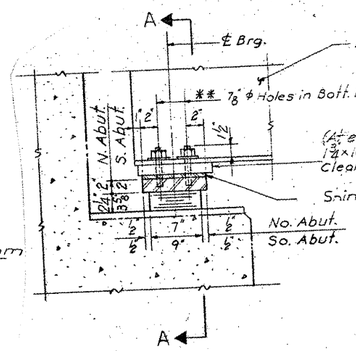

SECTION AT ABUTMENTS

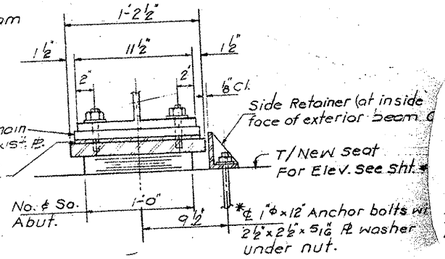

SECTION A-A

TYPE I ELASTOMERIC EXP. BRGS. AT NO. ABUT. & SO. ABUT.

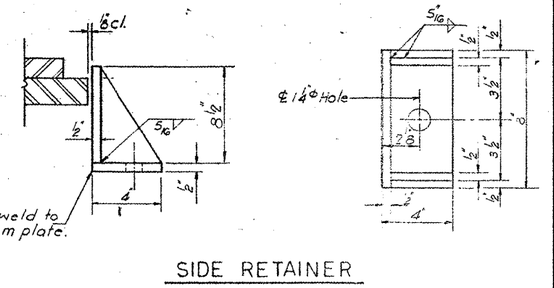

SIDE RETAINER

LOCATION NO. 5

EXIST. BRIDGE PLANS
US 12 NB & SB OVER IL 176
SN'S 049-0022, 049-0023