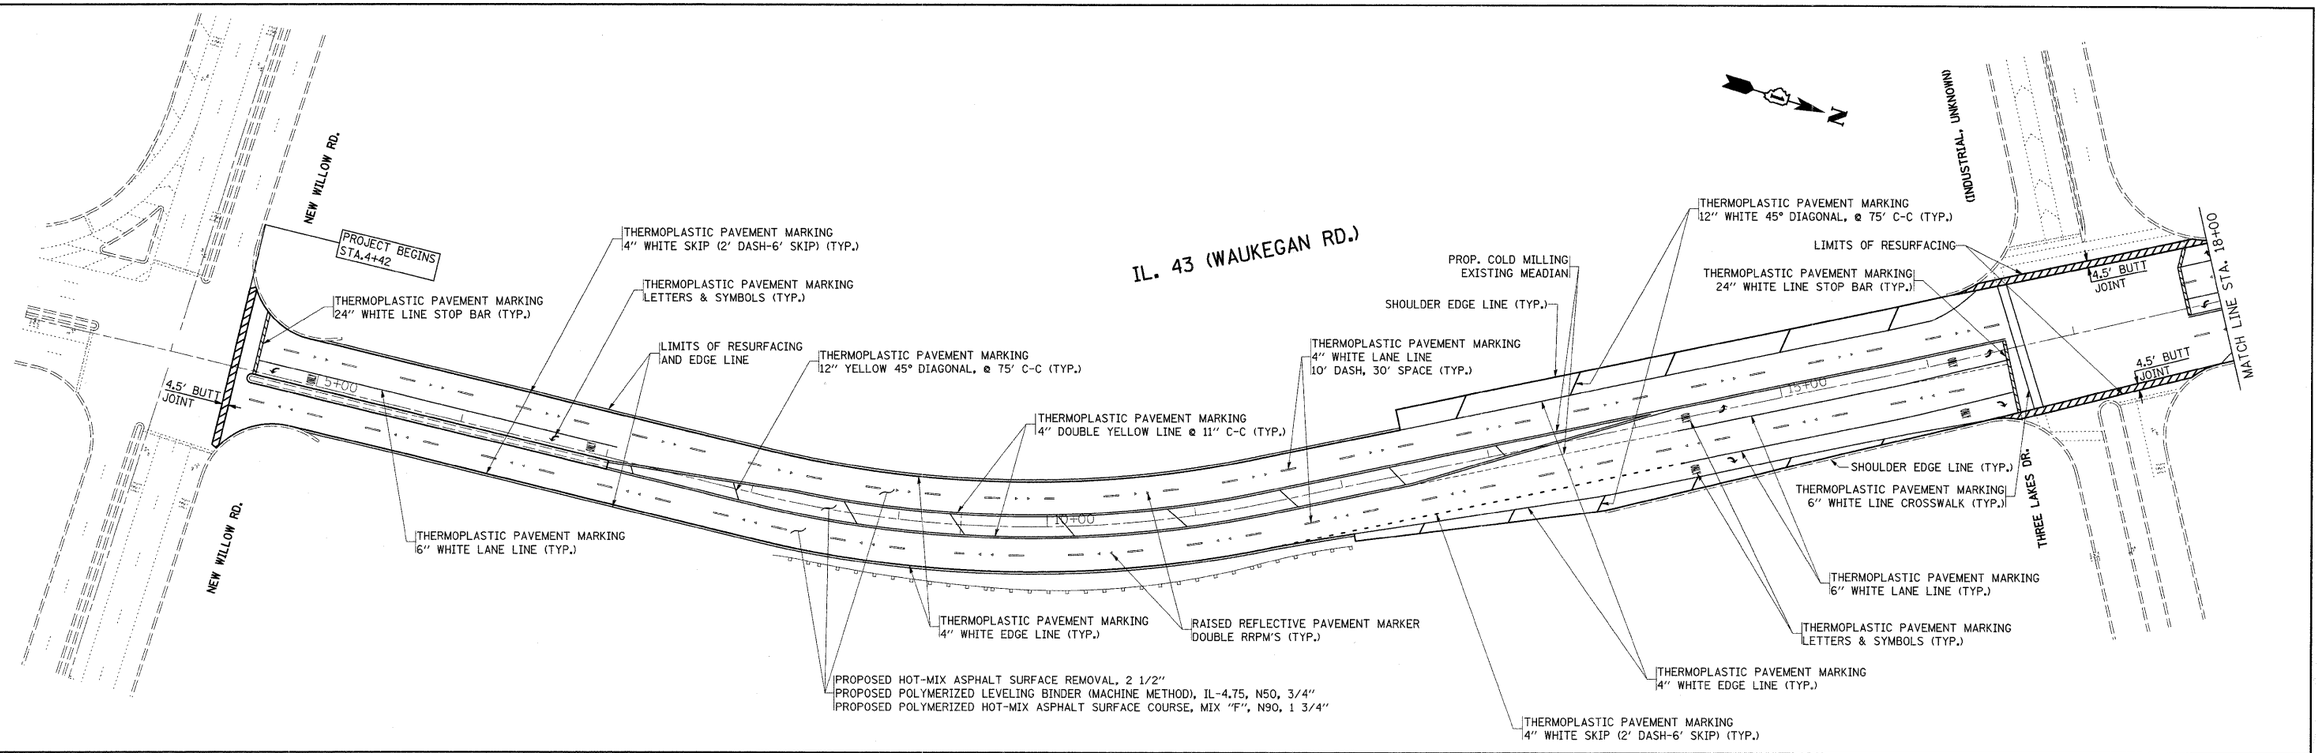

FILE NAME = c:\pw_work\pwidot\hamdanah\d0116075\D1086309-sht-plan.dgn	USER NAME = hamdanah	DESIGNED -	REVISED -
		DRAWN -	REVISED -
	PLOT SCALE = 50.0000 ' / IN.	CHECKED -	REVISED -
	PLOT DATE = 3/3/2009	DATE -	REVISED -

STATE OF ILLINOIS
DEPARTMENT OF TRANSPORTATION

IL. RTE. 43 (WAUKEGAN ROAD)
S OF I-94 SPUR TO N OF VOLTZ RD &
S OF VOLTZ RD TO WILLOW RD

SCALE: 1"= 50' | SHEET NO. OF SHEETS | STA. TO STA.

F.A.P. RTE.	SECTION	COUNTY	TOTAL SHEETS	SHEET NO.
348	3271 B-RS-2	COOK	26	5
		CONTRACT NO. 60F34		
FED. ROAD DIST. NO. 1	ILLINOIS	FED. AID PROJECT		