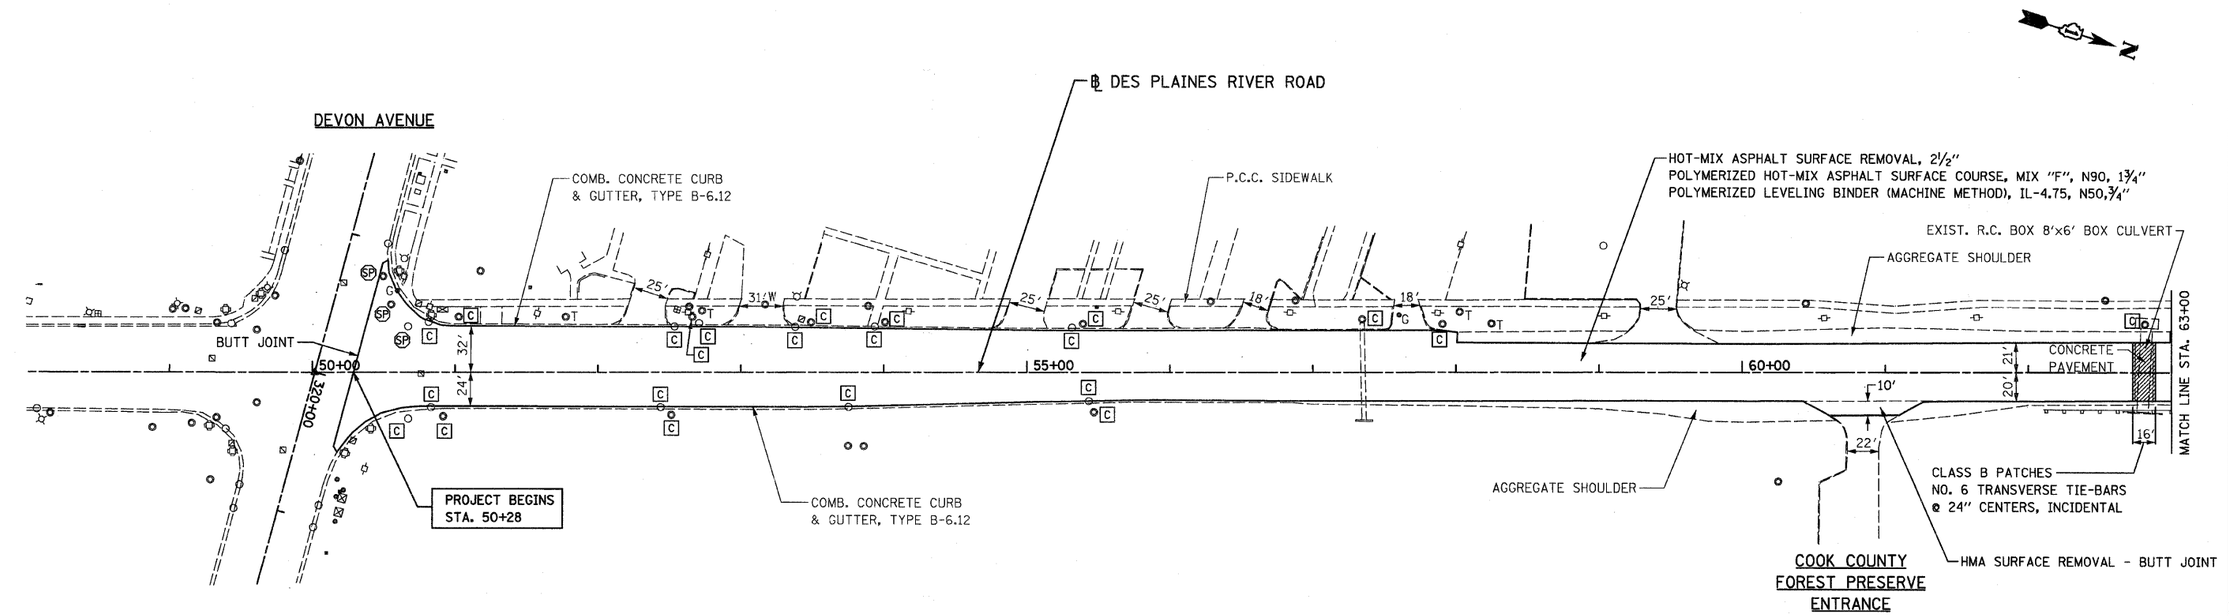

LEGEND

▭	EXISTING INLET
○	EXISTING CATCH BASIN
◎	EXISTING MANHOLE
W	WATER
CE	COM ED (ADJUSTMENTS PERFORMED BY OTHERS)
T	TELEPHONE (ADJUSTMENTS PERFORMED BY OTHERS)
G	GAS
SP	FRAMES AND LIDS TO BE ADJUSTED, SPECIAL
C	DRAINAGE STRUCTURES TO BE CLEANED
ADJ	FRAMES AND LIDS TO BE ADJUSTED
REC	DRAINAGE STRUCTURE TO BE RECONSTRUCTED

FILE NAME = D162F57-sht-plan01.dgn
PLOT DATE = 2/1/2009

CHRISTIAN-ROGE & ASSOCIATES, INC.
ENGINEERS-PLANNERS-SURVEYORS
211 WEST WACKER DRIVE
CHICAGO, ILLINOIS 60606
PHONE: (312)372-2023 FAX: (312)372-5274

DESIGNED - G.F.L.	REVISED -	
DRAWN - J.V.	REVISED -	
CHECKED - M.P.	REVISED -	
DATE - FEBRUARY 2009	REVISED -	

STATE OF ILLINOIS
DEPARTMENT OF TRANSPORTATION

ROADWAY PLAN
DES PLAINES RIVER ROAD

SCALE: 1" = 50' | SHEET NO. 1 OF 2 SHEETS | STA. 50+28 | TO STA. 78+00

F.A.U. RTE.	SECTION	COUNTY	TOTAL SHEETS	SHEET NO.
2710	51 RS-2	COOK	23	7
		CONTRACT NO. 60F57		
FED. ROAD DIST. NO. 1	ILLINOIS	FED. AID PROJECT		