3/4/2009

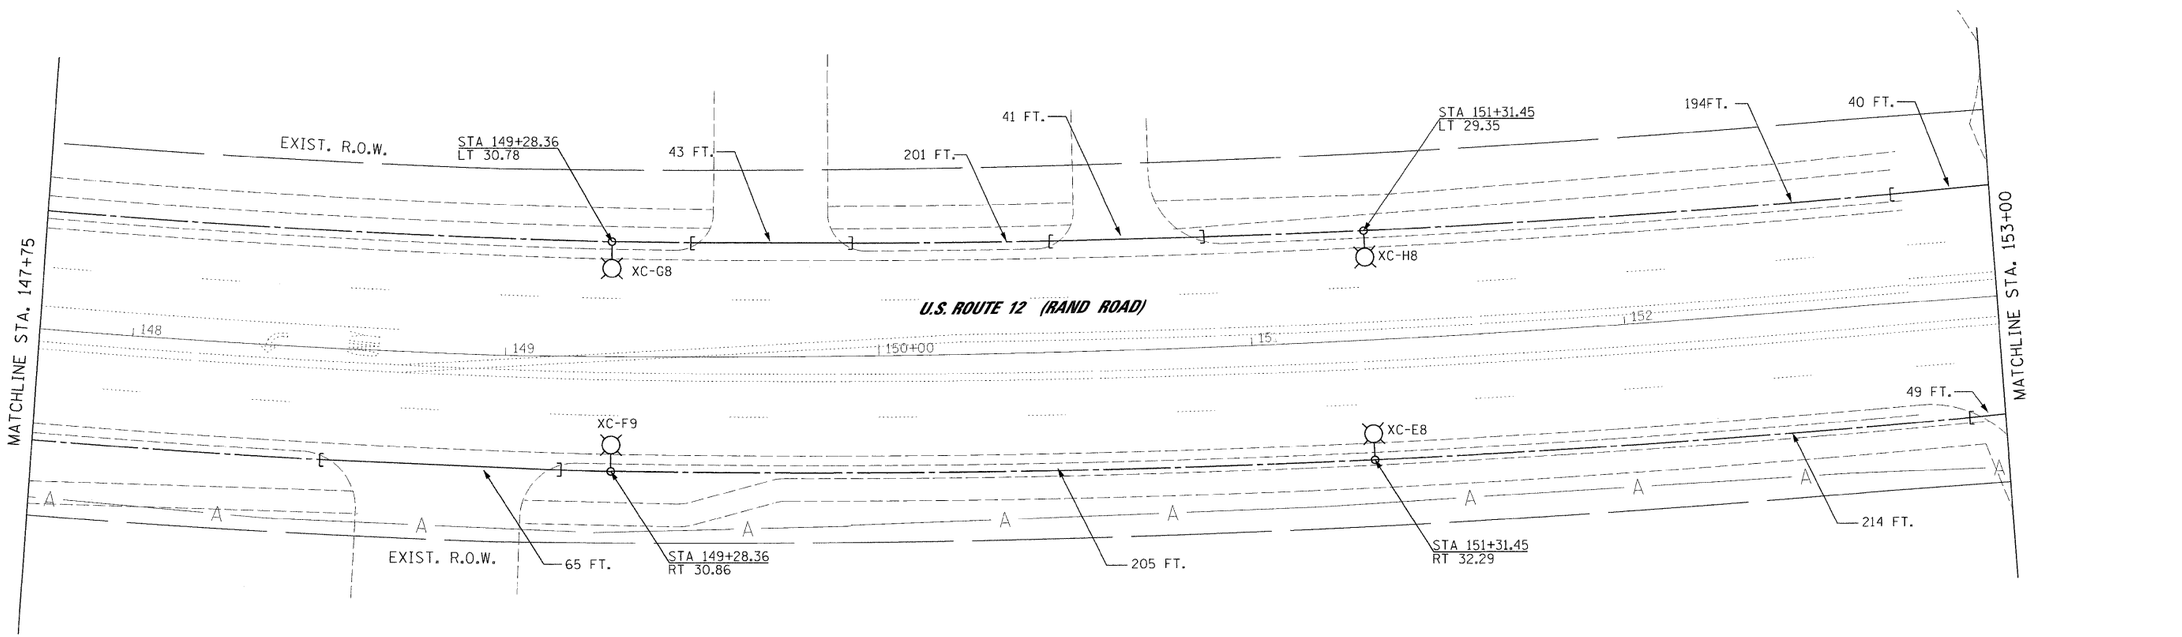

p:\2009\c9x93700\cadd\sheets\Lighting Plan_IL_Rand 10.dgn

FILE NAME = Lighting Plan_IL_Rand 10.dgn	USER NAME = $USER$	DESIGNED - HS	REVISED -
		DRAWN - MJO	REVISED -
	PLOT SCALE = $SCALE$	CHECKED - CDS	REVISED -
	PLOT DATE = 3/4/2009	DATE - 1/22/2009	REVISED -

STATE OF ILLINOIS
DEPARTMENT OF TRANSPORTATION

PROPOSED LIGHTING PLAN

SCALE: 1"=20' | SHEET NO. OF SHEETS | STA. 147+75 | TO STA. 153+00

JACOBS
ONE NORTH FRANKLIN
CHICAGO IL. 60606
312-251-3000

F.A.P. RTE.	SECTION	COUNTY	TOTAL SHEETS	SHEET NO.
334	2008-08-3I	COOK	81	55
		CONTRACT NO. 60F87		
FED. ROAD DIST. NO.	ILLINOIS	FED. AID PROJECT		