3/4/2009

NOTES:

1. COORDINATE WITH TRAFFIC SIGNAL MODERNIZATION PLANS FOR SIDEWALK REMOVAL AND PC CONC SIDEWALK 5 INCH.

N

0 10 20 40
SCALE IN FEET

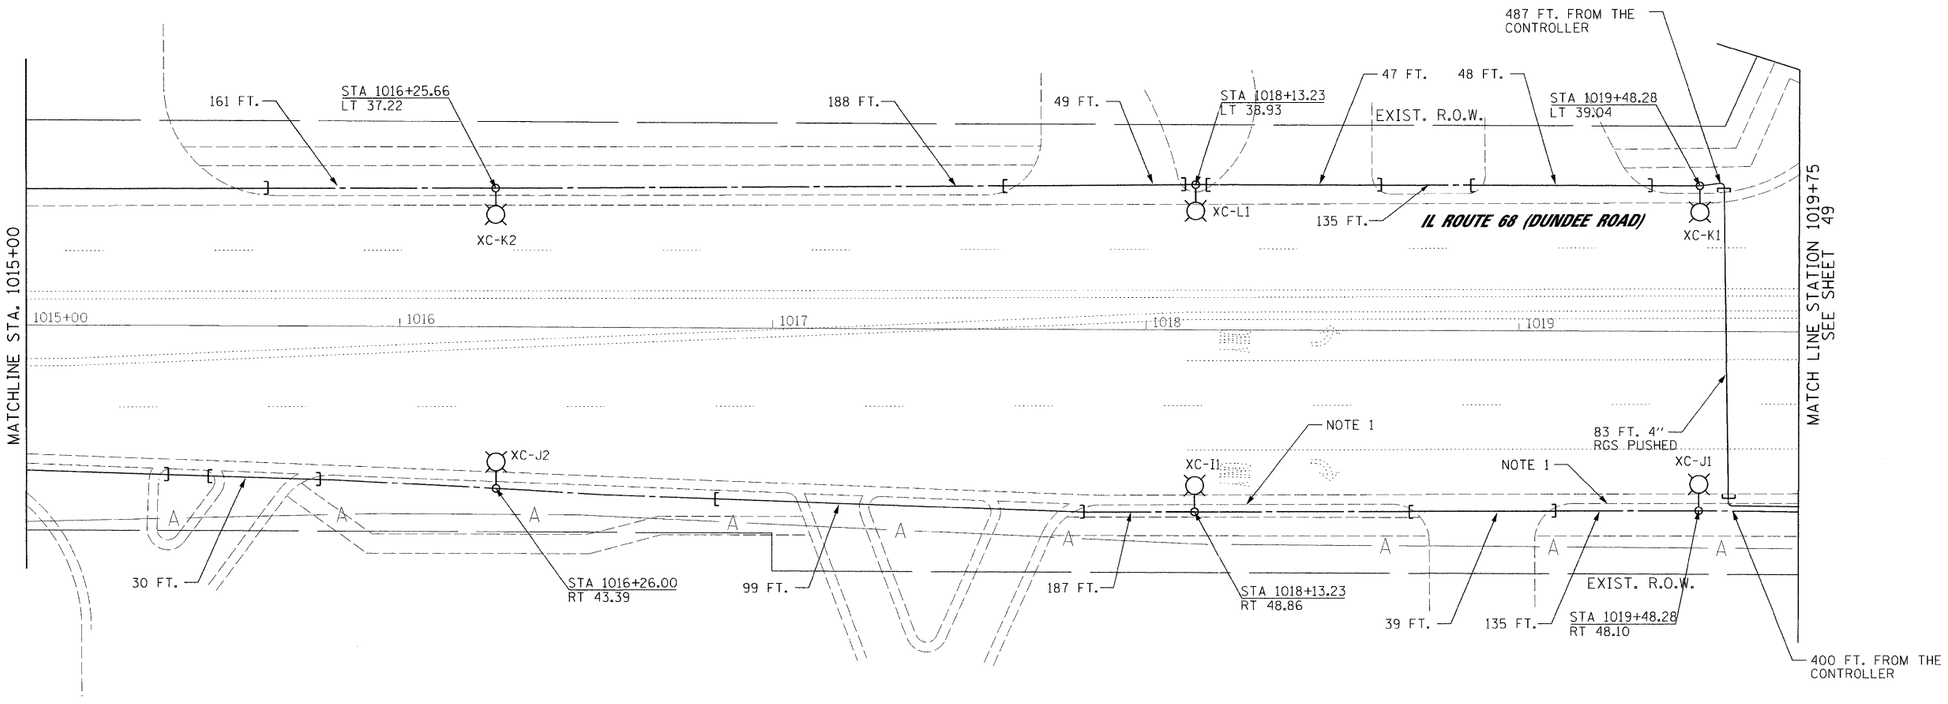

FILE NAME = Lighting Plan_17_Dundee 3.dgn	USER NAME = $USER$	DESIGNED - HS	REVISED -
		DRAWN - MJO	REVISED -
	PLOT SCALE = $SCALE$	CHECKED - CDS	REVISED -
	PLOT DATE = 3/4/2009	DATE - 1/22/2009	REVISED -

STATE OF ILLINOIS
DEPARTMENT OF TRANSPORTATION

PROPOSED LIGHTING PLAN

SCALE: 1"=20' | SHEET NO. OF SHEETS | STA. 1015+00 TO STA. 1020+00

JACOBS
ONE NORTH FRANKLIN
CHICAGO IL. 60606
312-251-3000

F.A.P. RTE.	SECTION	COUNTY	TOTAL SHEETS	SHEET NO.
334	2008-08-31	COOK	81	61
		CONTRACT NO. 60F87		
FED. ROAD DIST. NO.	ILLINOIS	FED. AID PROJECT		

p:\2808\fc9x93702\cadd\sheets\Lighting Plan_17_Dundee 3.dgn