CONTRACT: 60F87

F.A. RTE.	SECTION	COUNTY	TOTAL SHEETS	SHEET NO.
334	2008-08-31	COOK	80	73
STA.	TO STA.			
FED. ROAD DIST. NO.	ILLINOIS	FED. AID PROJECT		

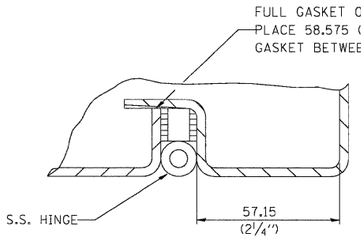

DETAIL "Y"

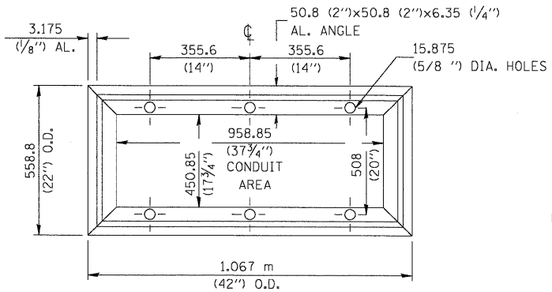

BASE MTG. DETAIL

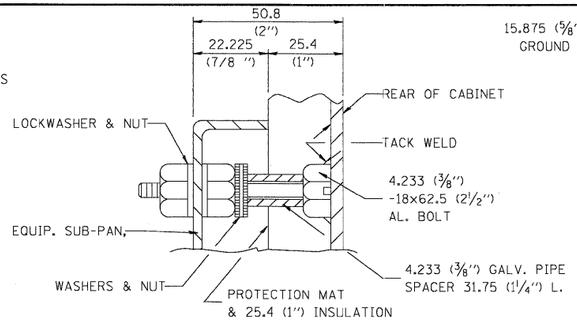

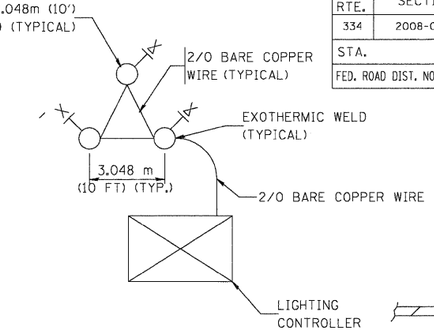

GROUND FIELD DETAIL
(N.T.S.)

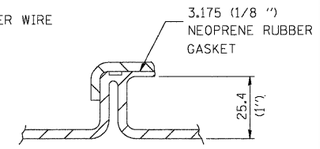

DETAIL "Z"

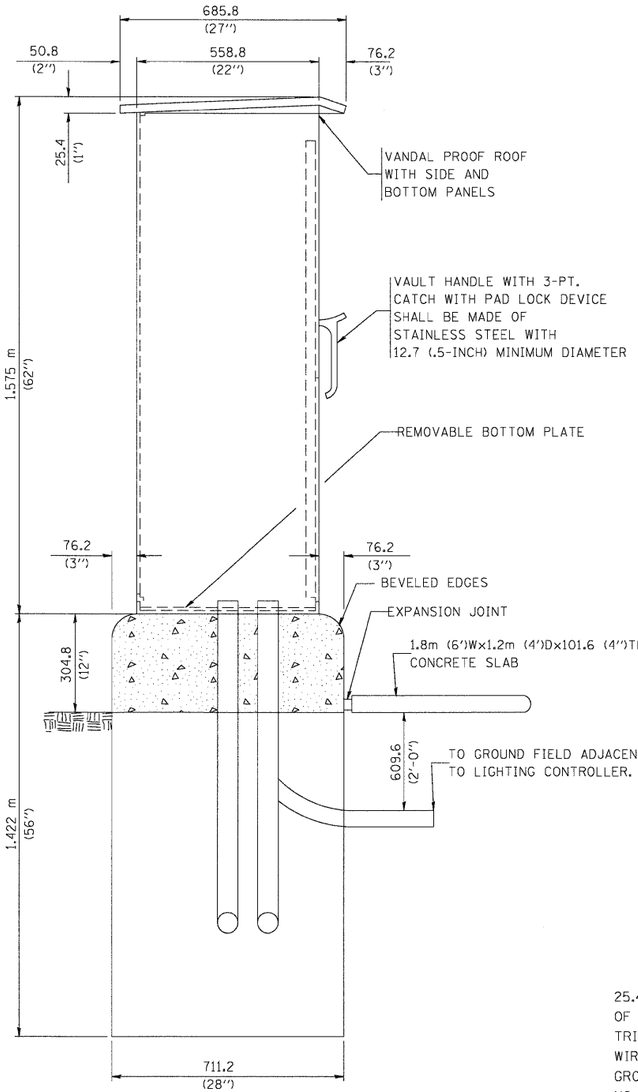

LEFT SIDE ELEVATION

DETAIL "X"

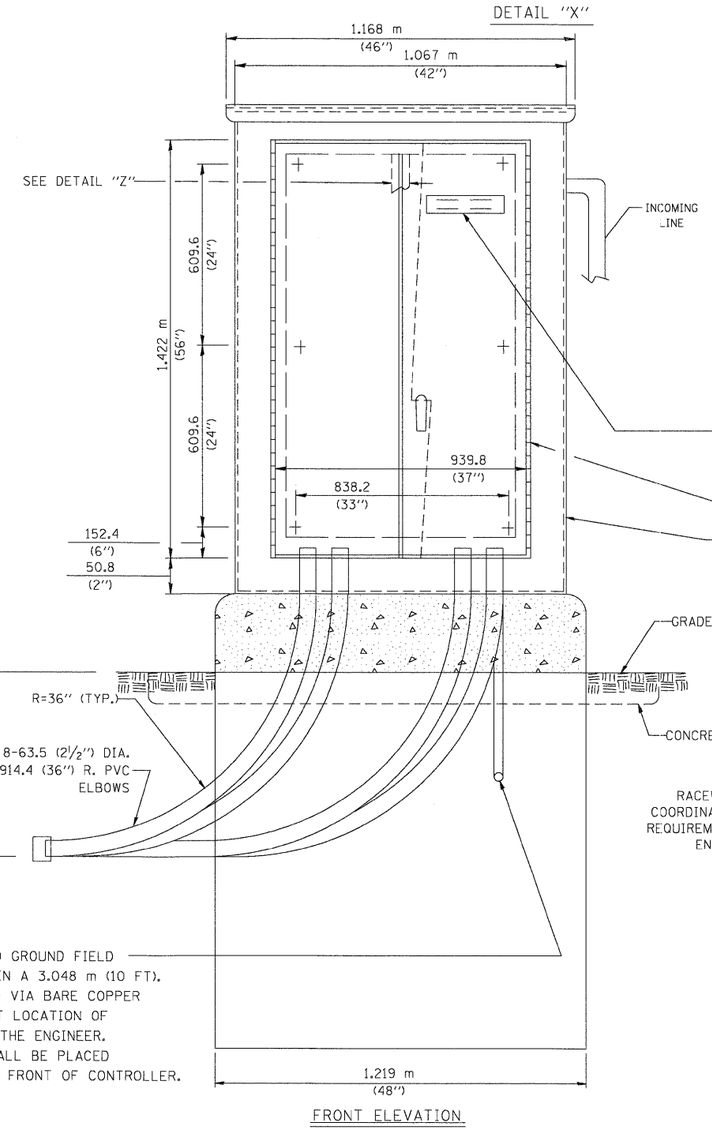

FRONT ELEVATION

THE CONTRACTOR SHALL
VERIFY EXACT LOCATION
WITH THE ENGINEER

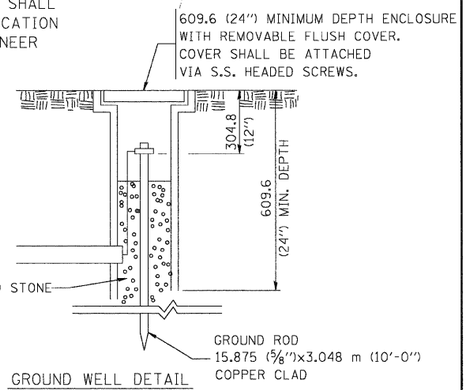

GROUND WELL DETAIL

NAME PLATE: S.S. 330.2 (13")x76.2 (3")x
1.588 (1/16") T.WITH (4)-#15 MTG. HOLES
ON 317.5 (12 1/2")x38.1 (1 1/2") CTR. RIVET TO
DOOR WITH AL. RIVETS.

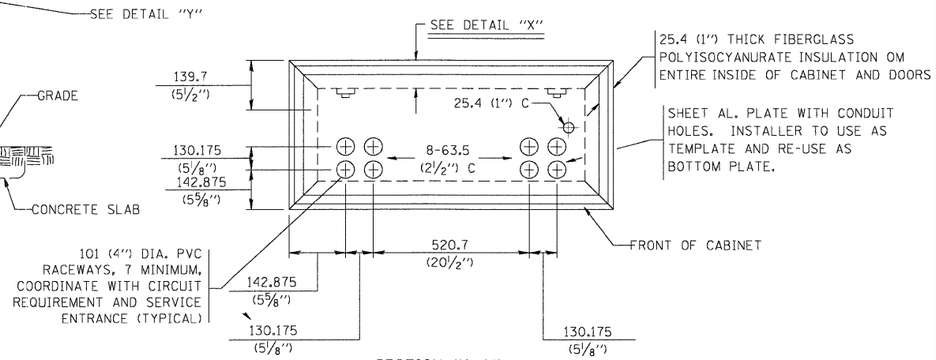

SECTION "A-A"

REVISIONS	
NAME	DATE
R. TOMSONS	8/04

ILLINOIS DEPARTMENT OF TRANSPORTATION

LIGHTING CONTROLLER, RADIO CONTROL
DUPLEX TYPE WITH SCADA
BE-205 SHT 3 OF 4

SCALE: NONE
DATE: 2/15/2006

DRAWN BY CADD
CHECKED BY

FILE NAME = Lighting Plan_29_Detail-BE205 3 of 4.dgn	USER NAME = $USER$	DESIGNED -	REVISED -
		DRAWN -	REVISED -
	PLOT SCALE = $SCALE$	CHECKED -	REVISED -
	PLOT DATE = 1/27/2009	DATE - 1/22/2009	REVISED -

STATE OF ILLINOIS
DEPARTMENT OF TRANSPORTATION

LIGHTING CONTROLLER, RADIO CONTROL
DUPLEX TYPE WITH SCADA
BE-205 SHT 3 OF 4

SCALE: N.T.S. | SHEET NO. OF SHEETS | STA. - | TO STA. -

F.A.P. RTE.	SECTION	COUNTY	TOTAL SHEETS	SHEET NO.
334	2008-08-31	COOK	80	73
		CONTRACT NO. 60F87		
FED. ROAD DIST. NO.	ILLINOIS	FED. AID PROJECT		

P:_2009\C93\93720\CADD\Sheets\Lighting Plan_29_Detail-BE205 3 of 4.dgn
1/27/2009