THE FOLLOWING ITEMS SHALL BE REMOVED BY THE CONTRACTOR AND SHALL BE DISPOSED OF BY THEM OUTSIDE THE RIGHT-OF-WAY AT THEIR EXPENSE. THE SALVAGE VALUE OF THE REMOVED EQUIPMENT SHALL BE REFLECTED IN THE CONTRACT BID PRICE.

1	EACH	CONTROLLER AND CABINET (COMPLETE)
2	EACH	SIGNAL HEAD, 1-FACE, 3-SECTION
3	EACH	SIGNAL HEAD, 1-FACE, 5-SECTION
2	EACH	SIGNAL HEAD, 2-FACE, 1-3-SECTION, 1-5 SECTION
4	EACH	ILLUMINATED SIGNS, FIBER OPTIC
1	EACH	SERVICE INSTALLATION, POLE MOUNTED
4	EACH	TRAFFIC SIGNAL BACKPLATE

TRAFFIC SIGNAL LEGEND

	PROPOSED	EXISTING
CONTROLLER		
SERVICE INSTALLATION		
SIGNAL HEAD		
SIGNAL HEAD WITH BACKPLATE		
SIGNAL HEAD, PEDESTRIAN		
SIGNAL POST		
STEEL MAST ARM ASSEMBLY AND POLE		
MAST ARM ASSEMBLY AND POLE, ALUMINUM		
STEEL COMBINATION MAST ARM ASSEMBLY AND POLE WITH LUMINAIRE		
UNIT DUCT	UD	
COMMON TRENCH	CT	
HANDHOLE		
HEAVY DUTY HANDHOLE	H	H
DOUBLE HANDHOLE		
G.S. CONDUIT IN TRENCH (T) OR PUSHED (P)		
PEDESTRIAN PUSH-BUTTON DETECTOR		
DETECTOR LOOP, TYPE I		
CAST IRON JUNCTION BOX		
EMERGENCY VEHICLE SYSTEM DETECTOR		
CONFIRMATION BEACON		
SIGNAL HEAD OPTICALLY PROGRAMMED	"P"	"P"
CONDUIT SPLICE		
WOOD POLE		"E"
RACEWAY FOR MAGNETIC DETECTOR, TYPE I OR TYPE II		"E"
VEHICLE DETECTOR, NON COMPANSATED MAGNETIC TYPE		
RAILROAD CONTROL CABINET		
TELEPHONE CONNECTION	T	T
ILLUMINATED SIGN "NO LEFT TURN"		"E"
ILLUMINATED SIGN "NO RIGHT TURN"		"E"
UNINTERRUPTIBLE POWER SUPPLY	B	B

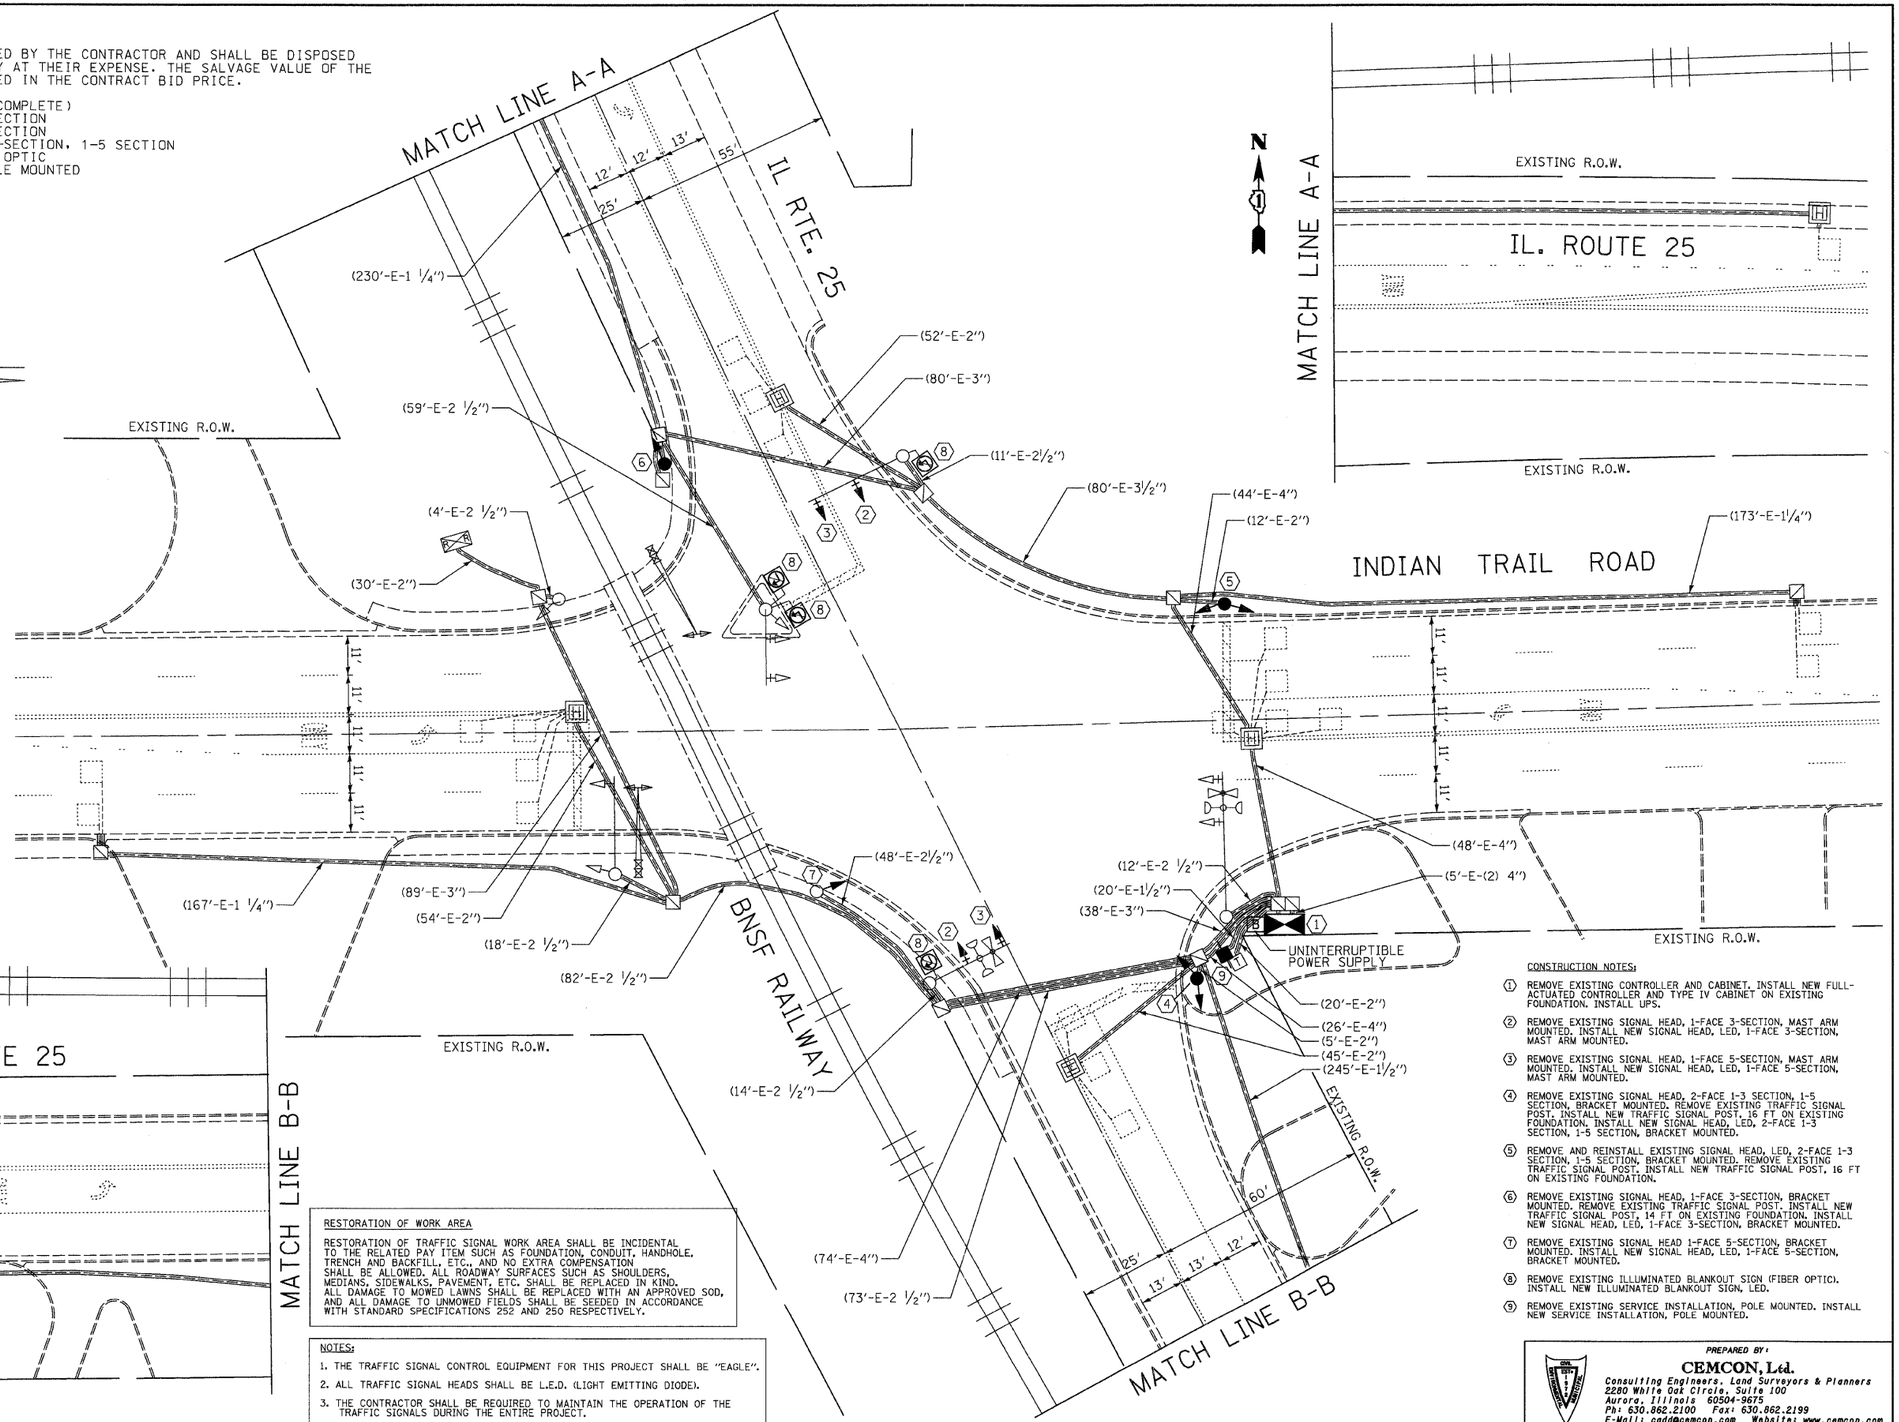

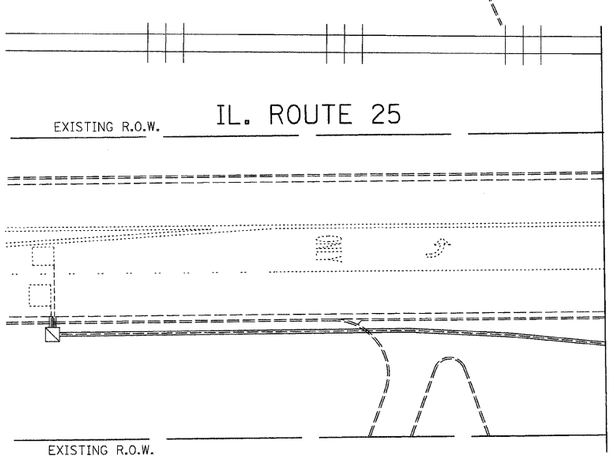

RESTORATION OF WORK AREA

RESTORATION OF TRAFFIC SIGNAL WORK AREA SHALL BE INCIDENTAL TO THE RELATED PAY ITEM SUCH AS FOUNDATION, CONDUIT, HANDHOLE, TRENCH AND BACKFILL, ETC., AND NO EXTRA COMPENSATION SHALL BE ALLOWED. ALL ROADWAY SURFACES SUCH AS SHOULDERS, MEDIANS, SIDEWALKS, PAVEMENT, ETC. SHALL BE REPLACED IN KIND. ALL DAMAGE TO MOWED LAWNS SHALL BE REPLACED WITH AN APPROVED SOD, AND ALL DAMAGE TO UNMOWED FIELDS SHALL BE SEEDED IN ACCORDANCE WITH STANDARD SPECIFICATIONS 252 AND 250 RESPECTIVELY.

NOTES:

1. THE TRAFFIC SIGNAL CONTROL EQUIPMENT FOR THIS PROJECT SHALL BE "EAGLE".
2. ALL TRAFFIC SIGNAL HEADS SHALL BE L.E.D. (LIGHT EMITTING DIODE).
3. THE CONTRACTOR SHALL BE REQUIRED TO MAINTAIN THE OPERATION OF THE TRAFFIC SIGNALS DURING THE ENTIRE PROJECT.

CONSTRUCTION NOTES:

1. REMOVE EXISTING CONTROLLER AND CABINET. INSTALL NEW FULL-ACTUATED CONTROLLER AND TYPE IV CABINET ON EXISTING FOUNDATION. INSTALL UPS.
2. REMOVE EXISTING SIGNAL HEAD, 1-FACE 3-SECTION, MAST ARM MOUNTED. INSTALL NEW SIGNAL HEAD, LED, 1-FACE 3-SECTION, MAST ARM MOUNTED.
3. REMOVE EXISTING SIGNAL HEAD, 1-FACE 5-SECTION, MAST ARM MOUNTED. INSTALL NEW SIGNAL HEAD, LED, 1-FACE 5-SECTION, MAST ARM MOUNTED.
4. REMOVE EXISTING SIGNAL HEAD, 2-FACE 1-3 SECTION, 1-5 SECTION, BRACKET MOUNTED. REMOVE EXISTING TRAFFIC SIGNAL POST. INSTALL NEW TRAFFIC SIGNAL POST, 16 FT ON EXISTING FOUNDATION. INSTALL NEW SIGNAL HEAD, LED, 2-FACE 1-3 SECTION, 1-5 SECTION, BRACKET MOUNTED.
5. REMOVE AND REINSTALL EXISTING SIGNAL HEAD, LED, 2-FACE 1-3 SECTION, 1-5 SECTION, BRACKET MOUNTED. REMOVE EXISTING TRAFFIC SIGNAL POST. INSTALL NEW TRAFFIC SIGNAL POST, 16 FT ON EXISTING FOUNDATION.
6. REMOVE EXISTING SIGNAL HEAD, 1-FACE 3-SECTION, BRACKET MOUNTED. REMOVE EXISTING TRAFFIC SIGNAL POST. INSTALL NEW TRAFFIC SIGNAL POST, 14 FT ON EXISTING FOUNDATION. INSTALL NEW SIGNAL HEAD, LED, 1-FACE 3-SECTION, BRACKET MOUNTED.
7. REMOVE EXISTING SIGNAL HEAD 1-FACE 5-SECTION, BRACKET MOUNTED. INSTALL NEW SIGNAL HEAD, LED, 1-FACE 5-SECTION, BRACKET MOUNTED.
8. REMOVE EXISTING ILLUMINATED BLANKOUT SIGN (FIBER OPTIC). INSTALL NEW ILLUMINATED BLANKOUT SIGN, LED.
9. REMOVE EXISTING SERVICE INSTALLATION, POLE MOUNTED. INSTALL NEW SERVICE INSTALLATION, POLE MOUNTED.

PREPARED BY:
CEMCON, Ltd.
Consulting Engineers, Land Surveyors & Planners
2280 White Oak Circle, Suite 100
Aurora, Illinois 60504-9675
Ph: 630.862.2100 Fax: 630.862.2199
E-Mail: cadd@cemcon.com Website: www.cemcon.com

FILE NAME = \MICROST\352068\ IL 25 @ IND TR SIG.DGN	USER NAME = JGC	DESIGNED - KK	REVISED -	
		DRAWN - JGC	REVISED -	
	PLOT SCALE = 1"=20'	CHECKED - BPT	REVISED -	
	PLOT DATE = 01-23-09	DATE - 01-23-09	REVISED -	

STATE OF ILLINOIS
DEPARTMENT OF TRANSPORTATION

TRAFFIC SIGNAL MODIFICATION PLAN
IL. ROUTE 25 (AURORA AVE.) AT INDIAN TRAIL ROAD

SCALE: 1"=20' | SHEET NO. OF SHEETS | STA. TO STA.

F.A.U. RTE.	SECTION	COUNTY	TOTAL SHEETS	SHEET NO.
2503	2009-002 TS	KANE	34	24
		CONTRACT NO. 60F99		

FED. ROAD DIST. NO. | ILLINOIS | FED. AID PROJECT