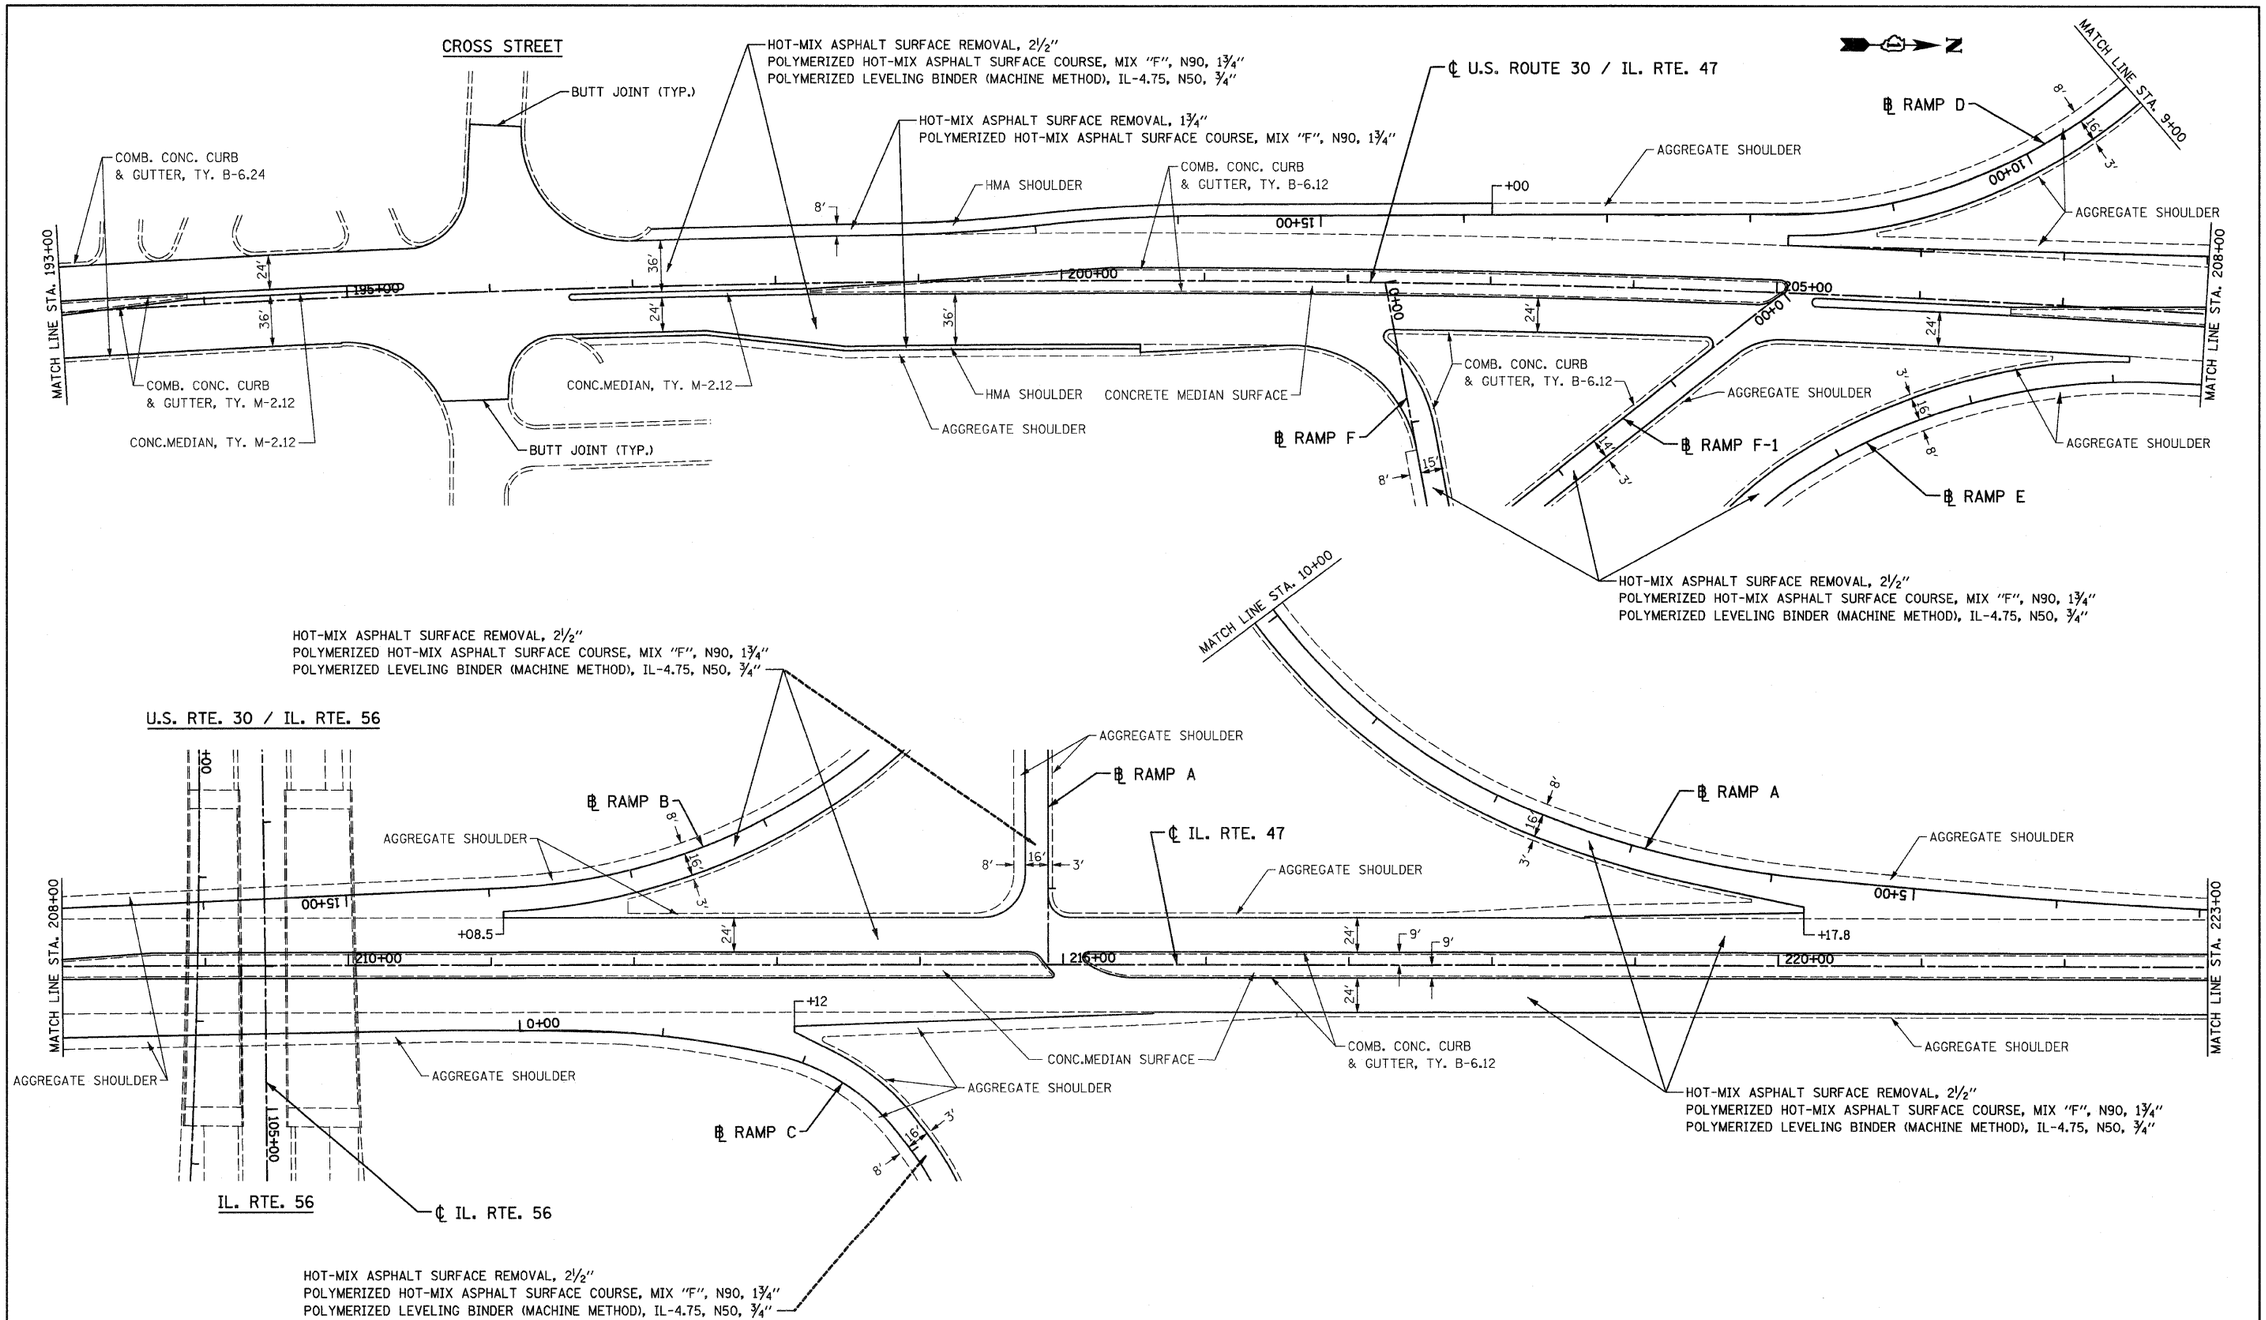

FILE NAME = D160G12-sht-plan06.dgn PLOT DATE = 2/5/2009	CHRISTIAN-ROGE & ASSOCIATES, INC. ENGINEERS-PLANNERS-SURVEYORS 211 WEST WACKER DRIVE CHICAGO, ILLINOIS 60606 PHONE: (312)372-2023 FAX: (312)372-5274	DESIGNED - G.F.L.	REVISED -	**STATE OF ILLINOIS** **DEPARTMENT OF TRANSPORTATION**	**ROADWAY PLAN** **US 30 / IL 56 TO KENDALL COUNTY LINE & RAMPS AT IL 47**
		DRAWN - B.K.	REVISED -		
		CHECKED - M.P.	REVISED -		
		DATE - FEBRUARY 2009	REVISED -		SCALE: 1" = 50' | SHEET NO. 6 OF 9 SHEETS | STA. 193+00 TO STA. 223+00

F.A.P. RTE.	SECTION	COUNTY	TOTAL SHEETS	SHEET NO.
326	2009-001 RS	KANE/KENDALL	37	11
		CONTRACT NO. 60G12		
FED. ROAD DIST. NO. 1	ILLINOIS	FED. AID PROJECT		