F.A.. RTE.	SECTION	COUNTY	TOTAL SHEETS	SHEET NO.
337	20R-6	LAKE	107	108
STA. 104+550.000		TO STA. 104+575.000		
FED. ROAD DIST. NO. _		ILLINOIS	FED. AID PROJECT	
CONTRACT NO. 62519				

FINAL SURVEY — NOTE BOOK — NO. — BY — DATE
SURVEYED — PLOTTED — TOPO DATE — AREAS — AREAS CHECKED

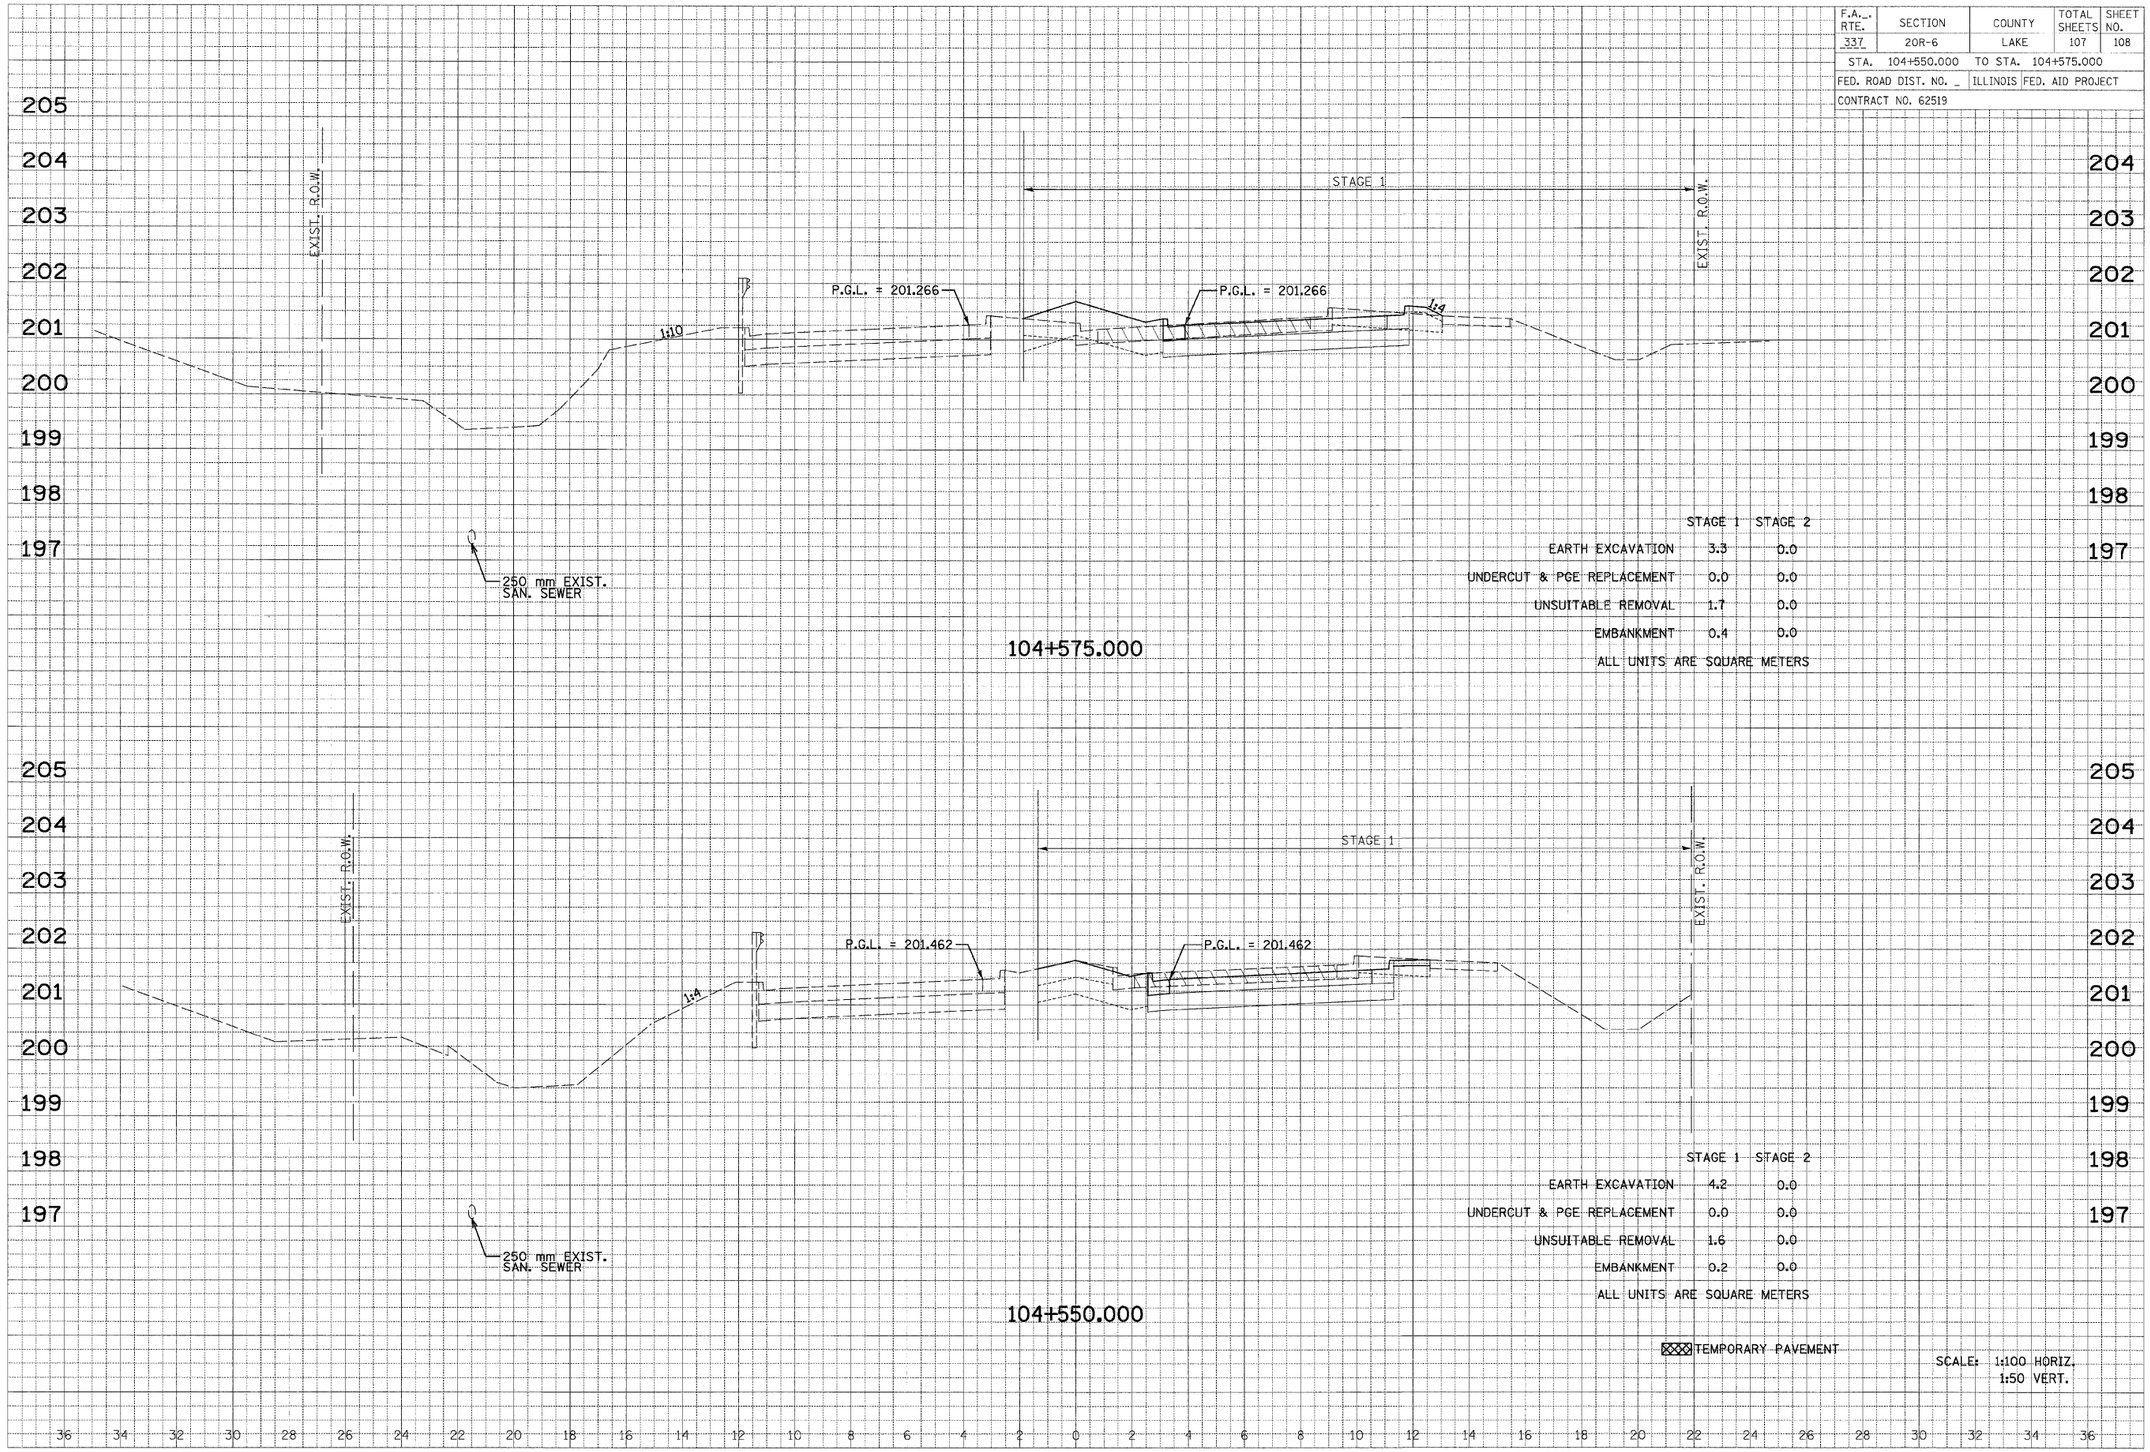

	STAGE 1	STAGE 2
EARTH EXCAVATION	3.3	0.0
UNDERCUT & PGE REPLACEMENT	0.0	0.0
UNSUITABLE REMOVAL	1.7	0.0
EMBANKMENT	0.4	0.0

ALL UNITS ARE SQUARE METERS

	STAGE 1	STAGE 2
EARTH EXCAVATION	4.2	0.0
UNDERCUT & PGE REPLACEMENT	0.0	0.0
UNSUITABLE REMOVAL	1.6	0.0
EMBANKMENT	0.2	0.0

ALL UNITS ARE SQUARE METERS

▨ TEMPORARY PAVEMENT

SCALE: 1:100 HORIZ.
1:50 VERT.

ILLINOIS ROUTE 22