F.A.P. RTE.	SECTION	COUNTY	TOTAL SHEETS	SHEET NO.
337	20R-6	LAKE	149	109
STA. 104+600.000		TO STA. 104+625.000		
FED. ROAD DIST. NO. _		ILLINOIS	FED. AID PROJECT	
CONTRACT NO. 62519				

FINAL SURVEY	SURVEYED	BY	DATE
NOTE BOOK	PLOTTED		
NO.	TEMPLATE AREAS		
	AREAS CHECKED		

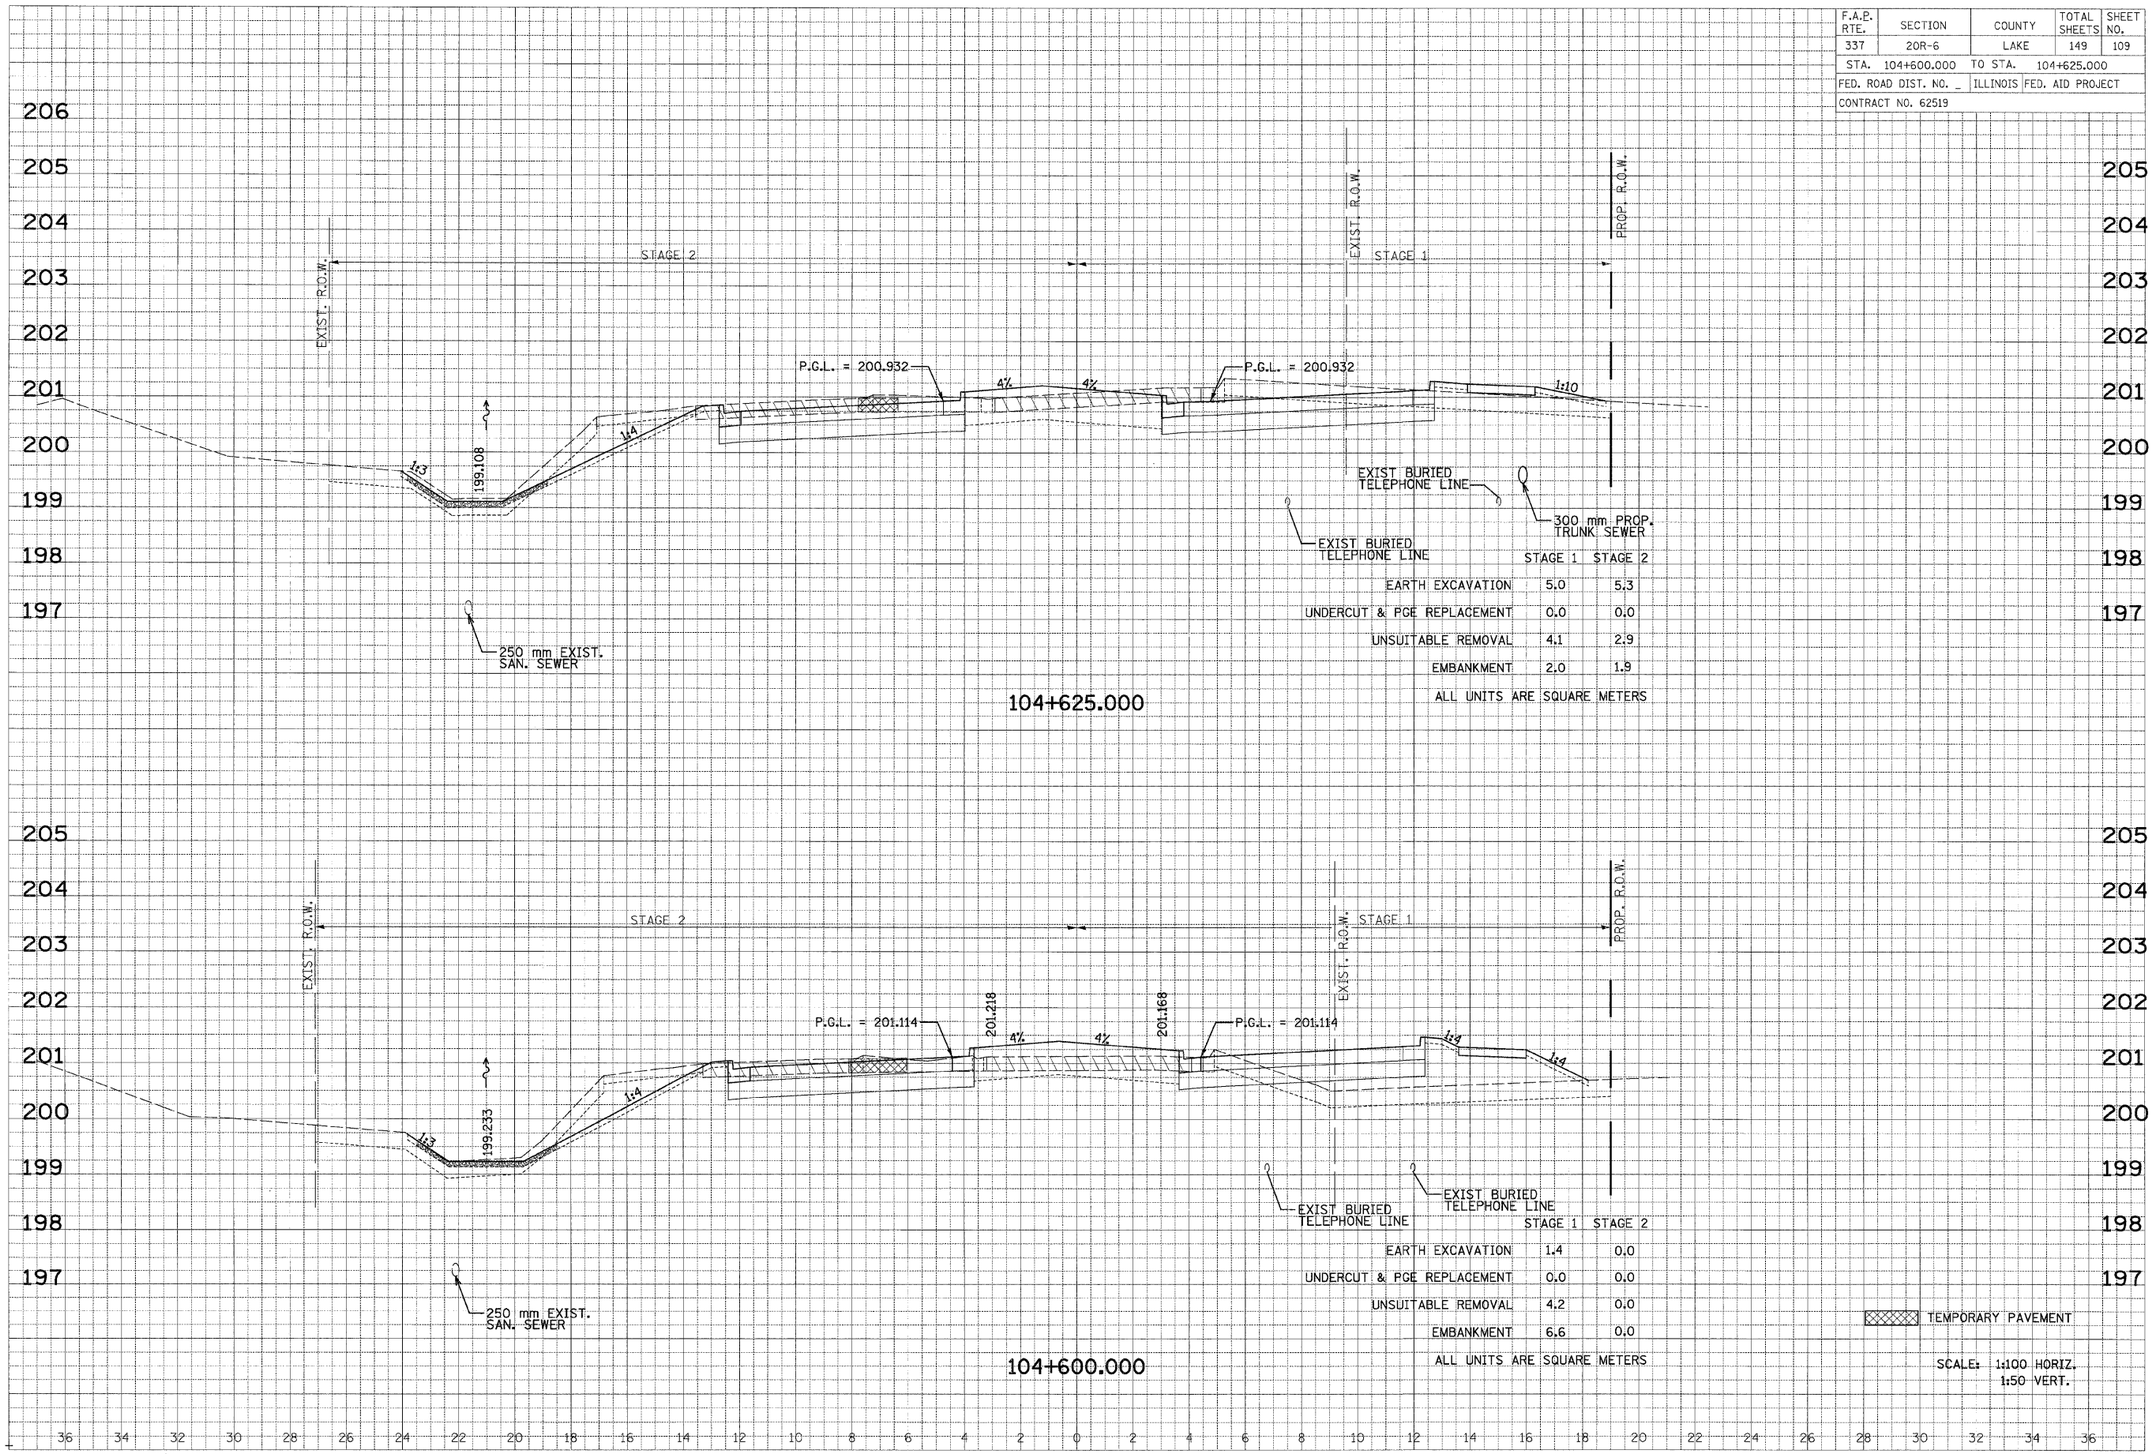

	STAGE 1	STAGE 2
EARTH EXCAVATION	5.0	5.3
UNDERCUT & PGE REPLACEMENT	0.0	0.0
UNSUITABLE REMOVAL	4.1	2.9
EMBANKMENT	2.0	1.9

ALL UNITS ARE SQUARE METERS

ORIGINAL SURVEY	SURVEYED	BY	DATE
NOTE BOOK	PLOTTED		
NO.	TEMPLATE AREAS		
	AREAS CHECKED		

	STAGE 1	STAGE 2
EARTH EXCAVATION	1.4	0.0
UNDERCUT & PGE REPLACEMENT	0.0	0.0
UNSUITABLE REMOVAL	4.2	0.0
EMBANKMENT	6.6	0.0

ALL UNITS ARE SQUARE METERS

TEMPORARY PAVEMENT

SCALE: 1:100 HORIZ.
1:50 VERT.

ILLINOIS ROUTE 22