F.A.P. RTE.	SECTION	COUNTY	TOTAL SHEETS	SHEET NO.
337	20R-6	LAKE	149	115
STA. 104+900.000	TO STA. 104+925.000			
FED. ROAD DIST. NO. _	ILLINOIS	FED. AID PROJECT		
CONTRACT NO. 62519				

FINAL SURVEY
NOTE BOOK
NO.
SURVEYED
PLOTTED
SCALE
AREAS
AREAS CHECKED
BY
DATE

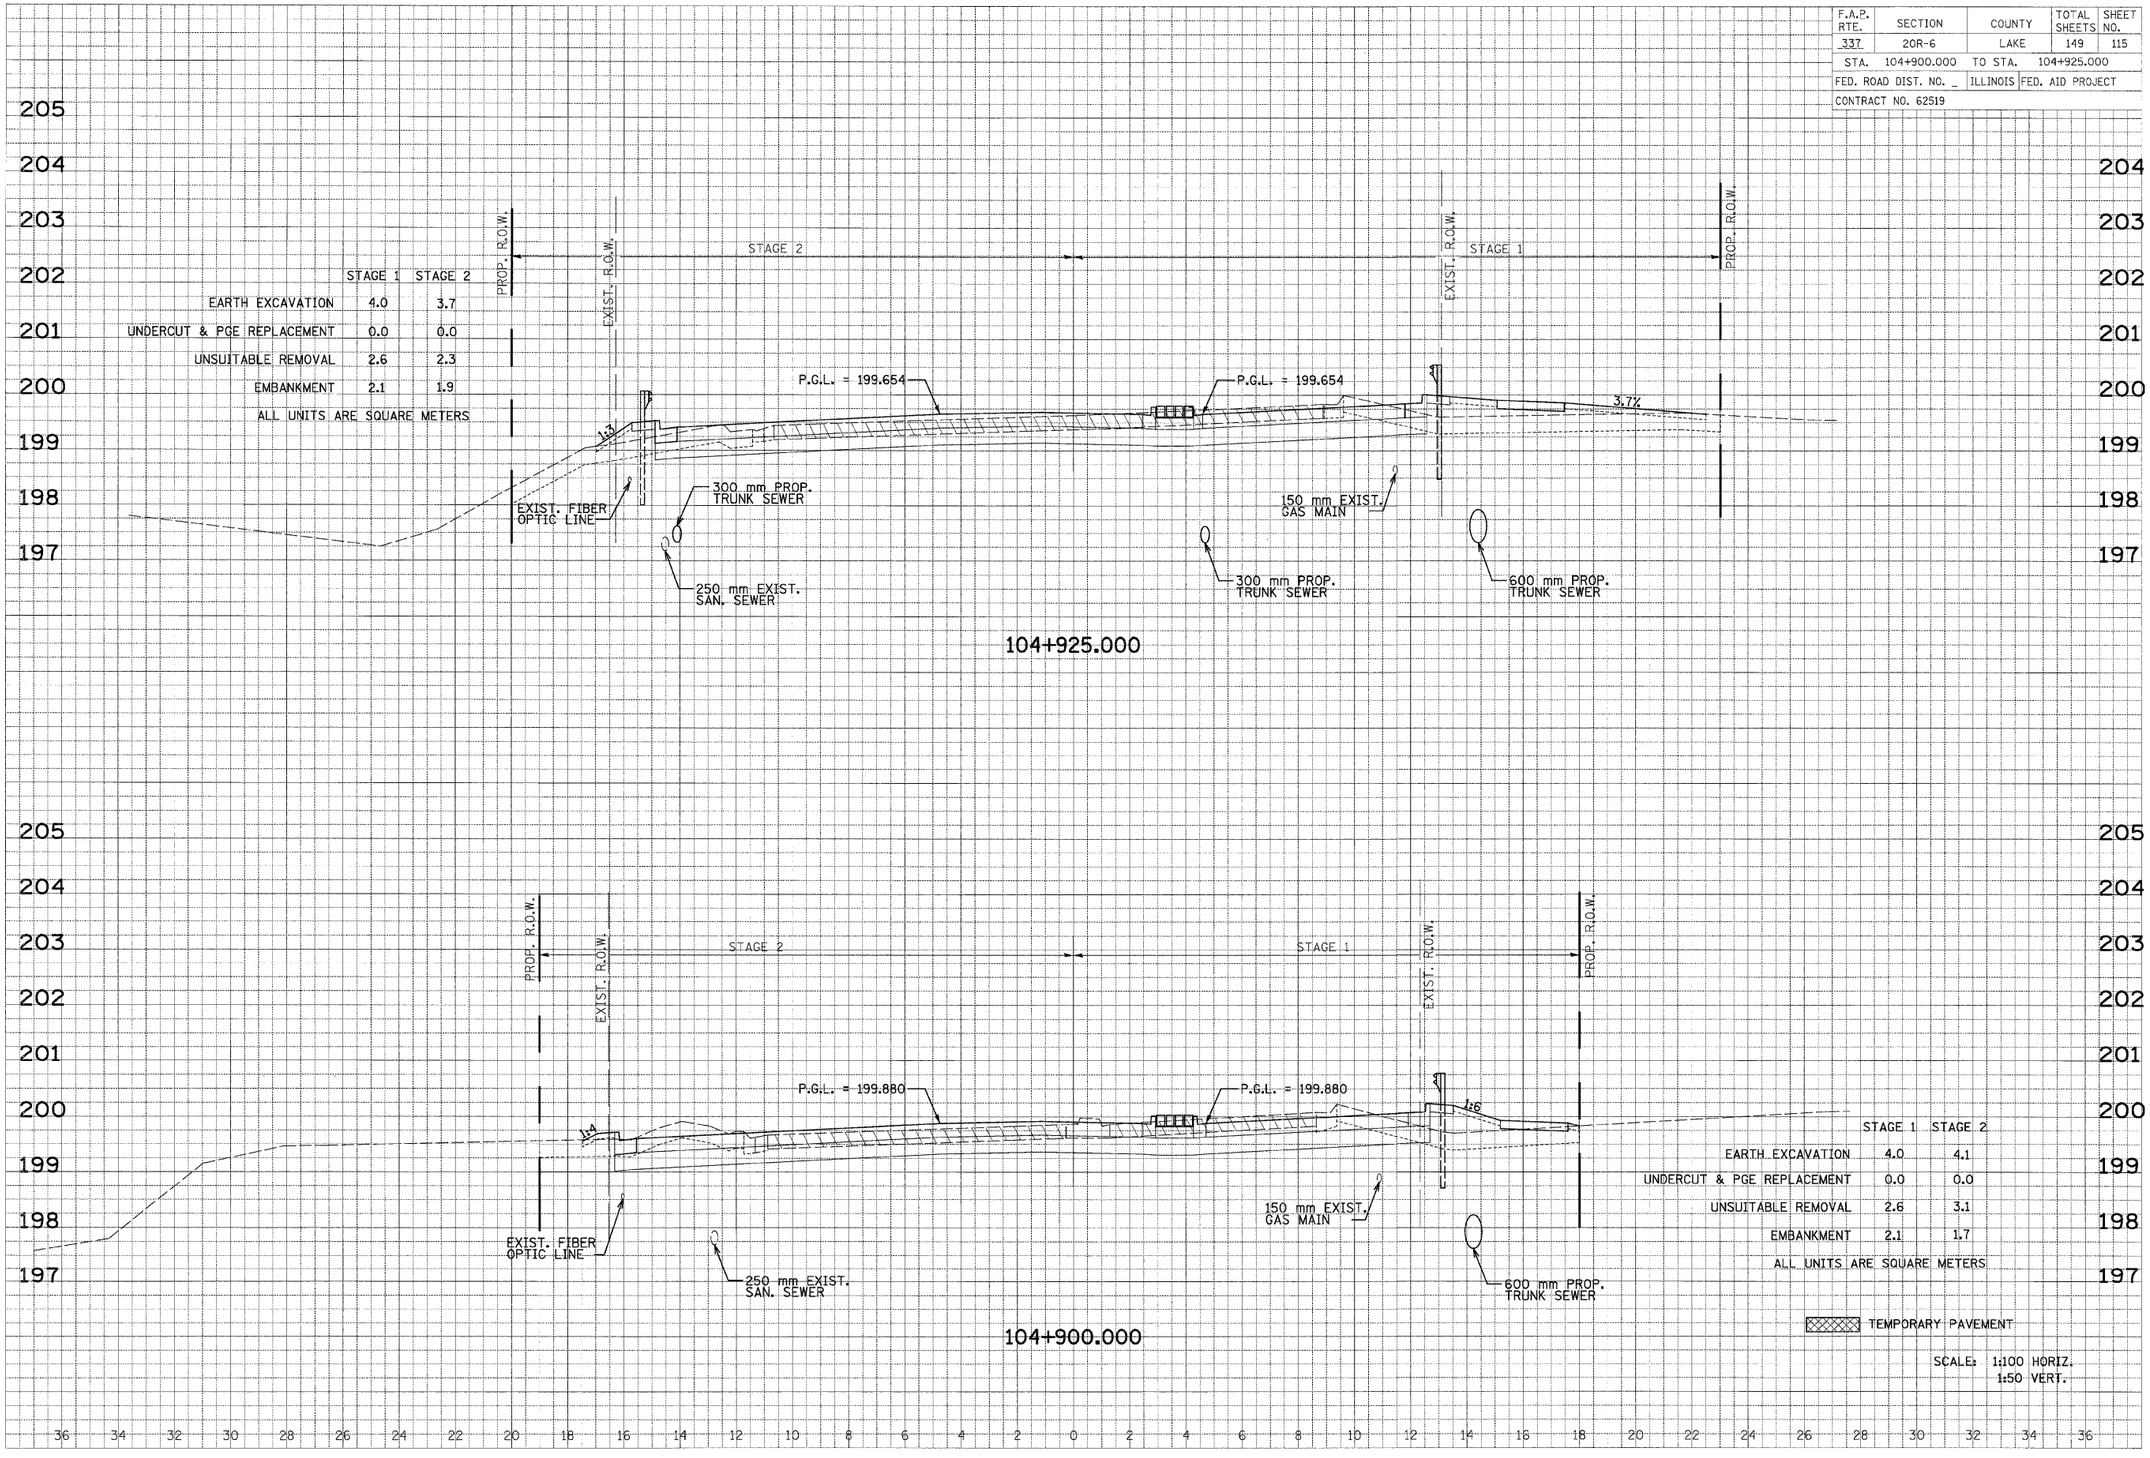

ORIGINAL SURVEY
NOTE BOOK
NO.
SURVEYED
PLOTTED
SCALE
AREAS
AREAS CHECKED
BY
DATE

ILLINOIS ROUTE 22