F.A.P. RTE.	SECTION	COUNTY	TOTAL SHEETS	SHEET NO.
337	20R-6	LAKE	149	118
STA. 105+025.000		TO STA. 105+050.000		
FED. ROAD DIST. NO. _		ILLINOIS	FED. AID PROJECT	
CONTRACT NO. 62519				

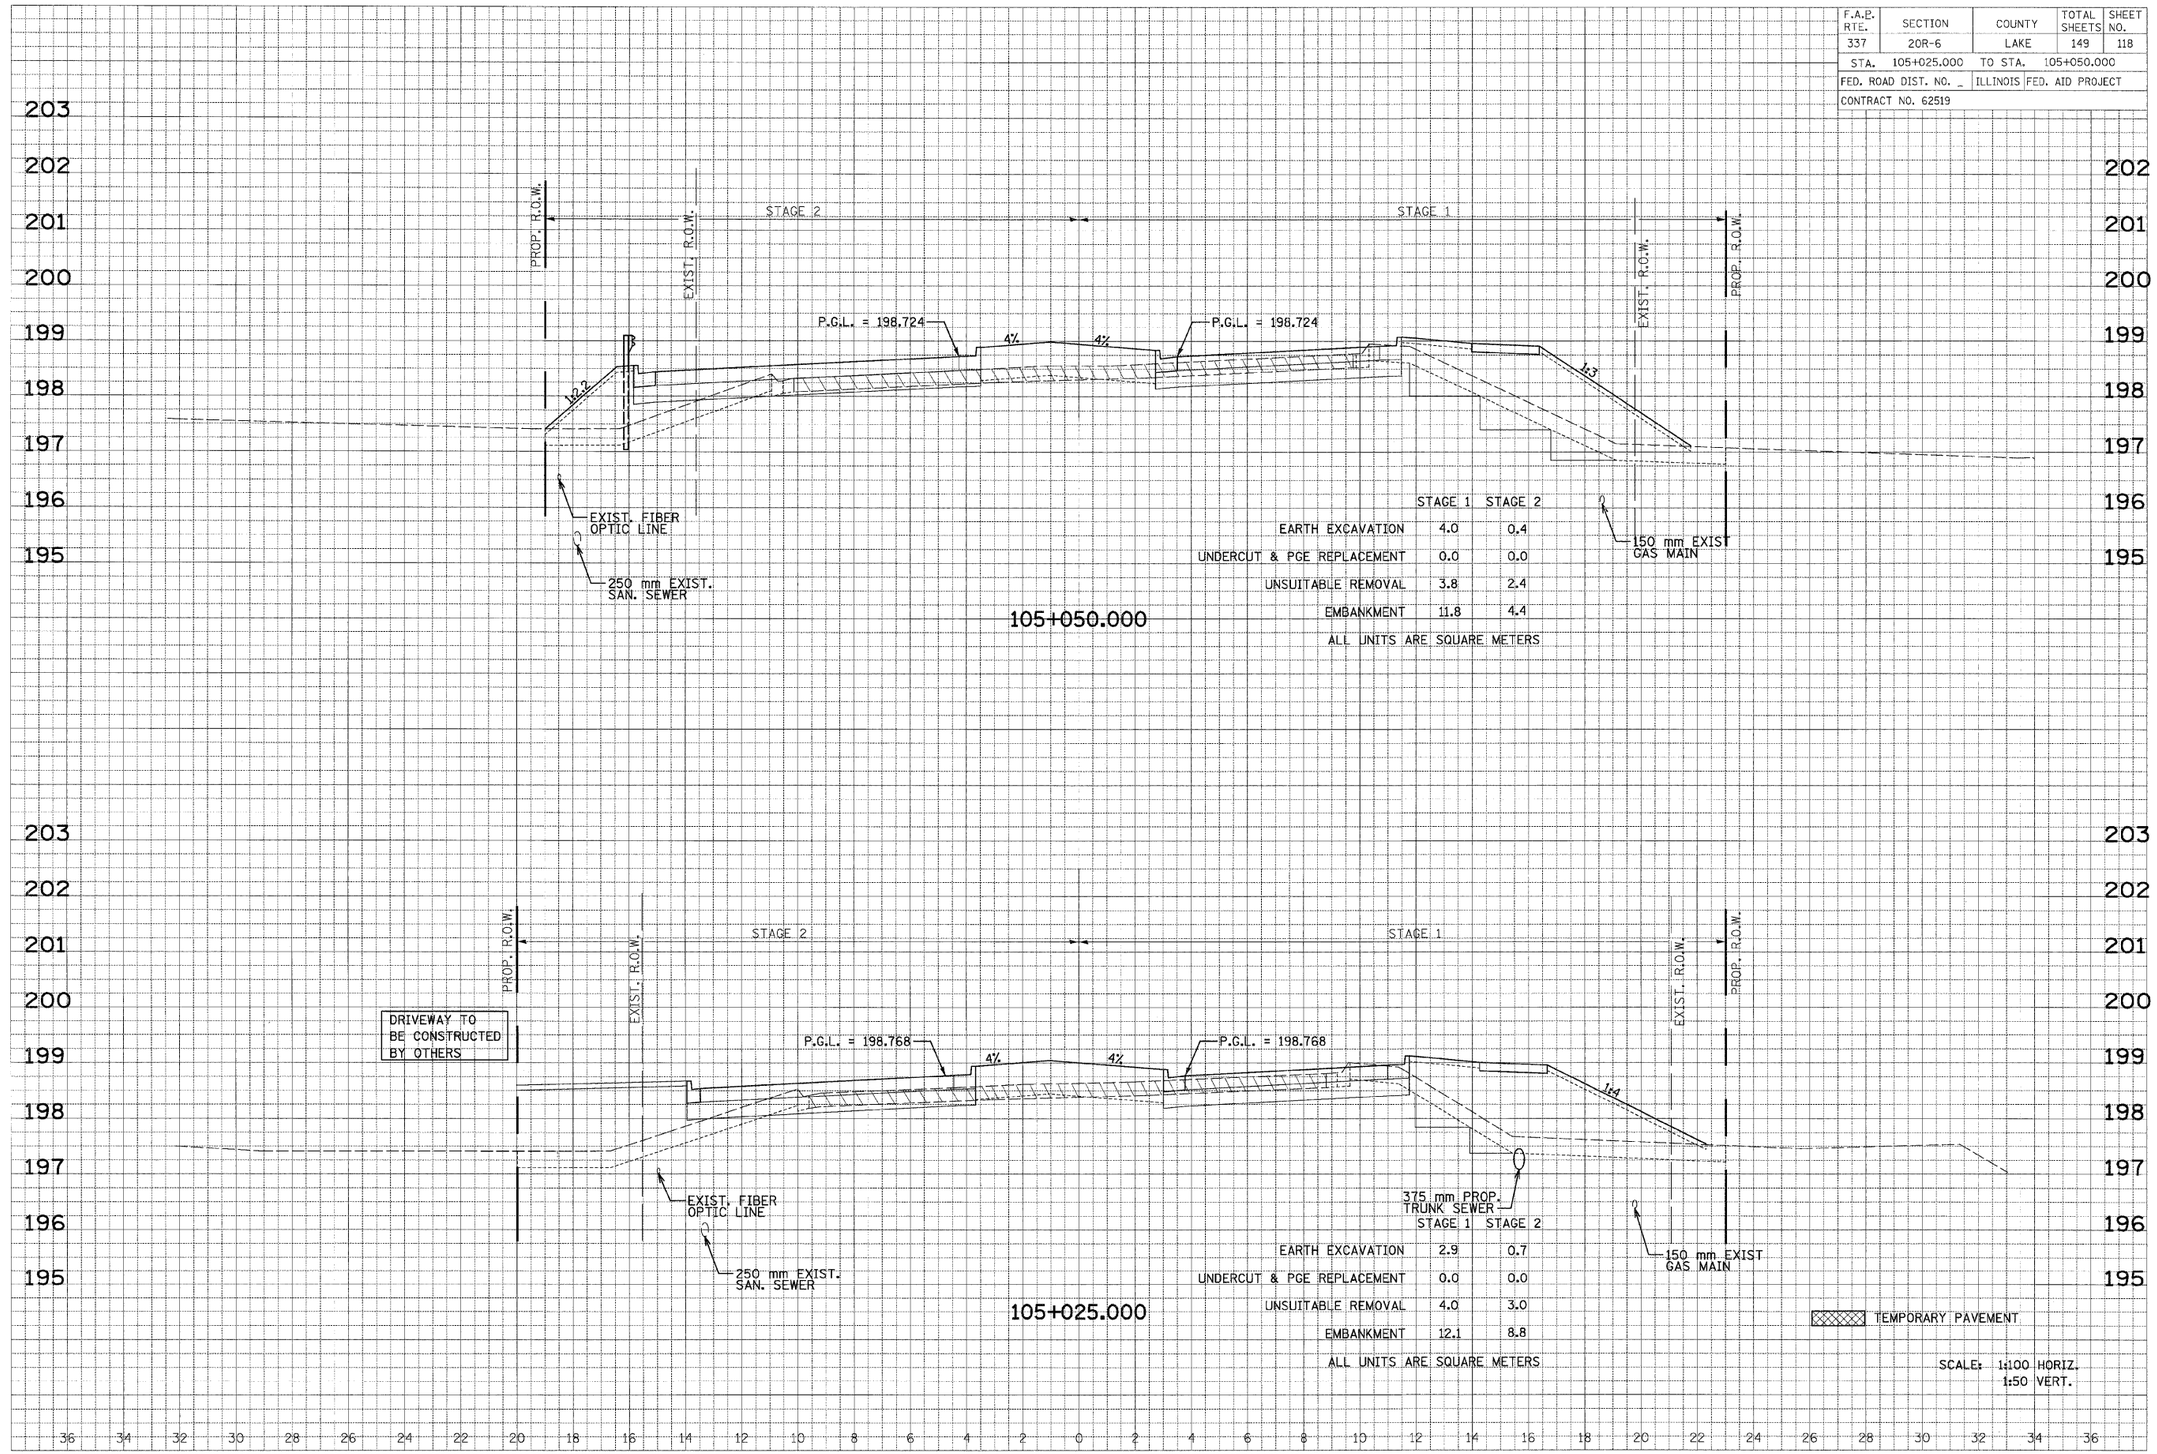

	STAGE 1	STAGE 2
EARTH EXCAVATION	4.0	0.4
UNDERCUT & PGE REPLACEMENT	0.0	0.0
UNSUITABLE REMOVAL	3.8	2.4
EMBANKMENT	11.8	4.4

ALL UNITS ARE SQUARE METERS

	STAGE 1	STAGE 2
EARTH EXCAVATION	2.9	0.7
UNDERCUT & PGE REPLACEMENT	0.0	0.0
UNSUITABLE REMOVAL	4.0	3.0
EMBANKMENT	12.1	8.8

ALL UNITS ARE SQUARE METERS

FINAL SURVEY — NOTE BOOK NO. — SURVEYED / PLOTTED / TEMPLATE / AREAS / AREAS CHECKED — BY — DATE

ORIGINAL SURVEY — NOTE BOOK NO. — SURVEYED / PLOTTED / TEMPLATE / AREAS / AREAS CHECKED — BY — DATE

ILLINOIS ROUTE 22