F.A.P. RTE.	SECTION	COUNTY	TOTAL SHEETS	SHEET NO.
337	20R-6	LAKE	149	130
STA. 10+075.000		TO STA. 10+100.000		
FED. ROAD DIST. NO.		ILLINOIS	FED. AID PROJECT	
CONTRACT NO. 62519				

ORIGINAL SURVEY	NOTE BOOK	NO.	BY	DATE
SURVEYED				
PLOTTED				
TYPICAL SHEETS				
AREAS				
AREAS CHECKED				

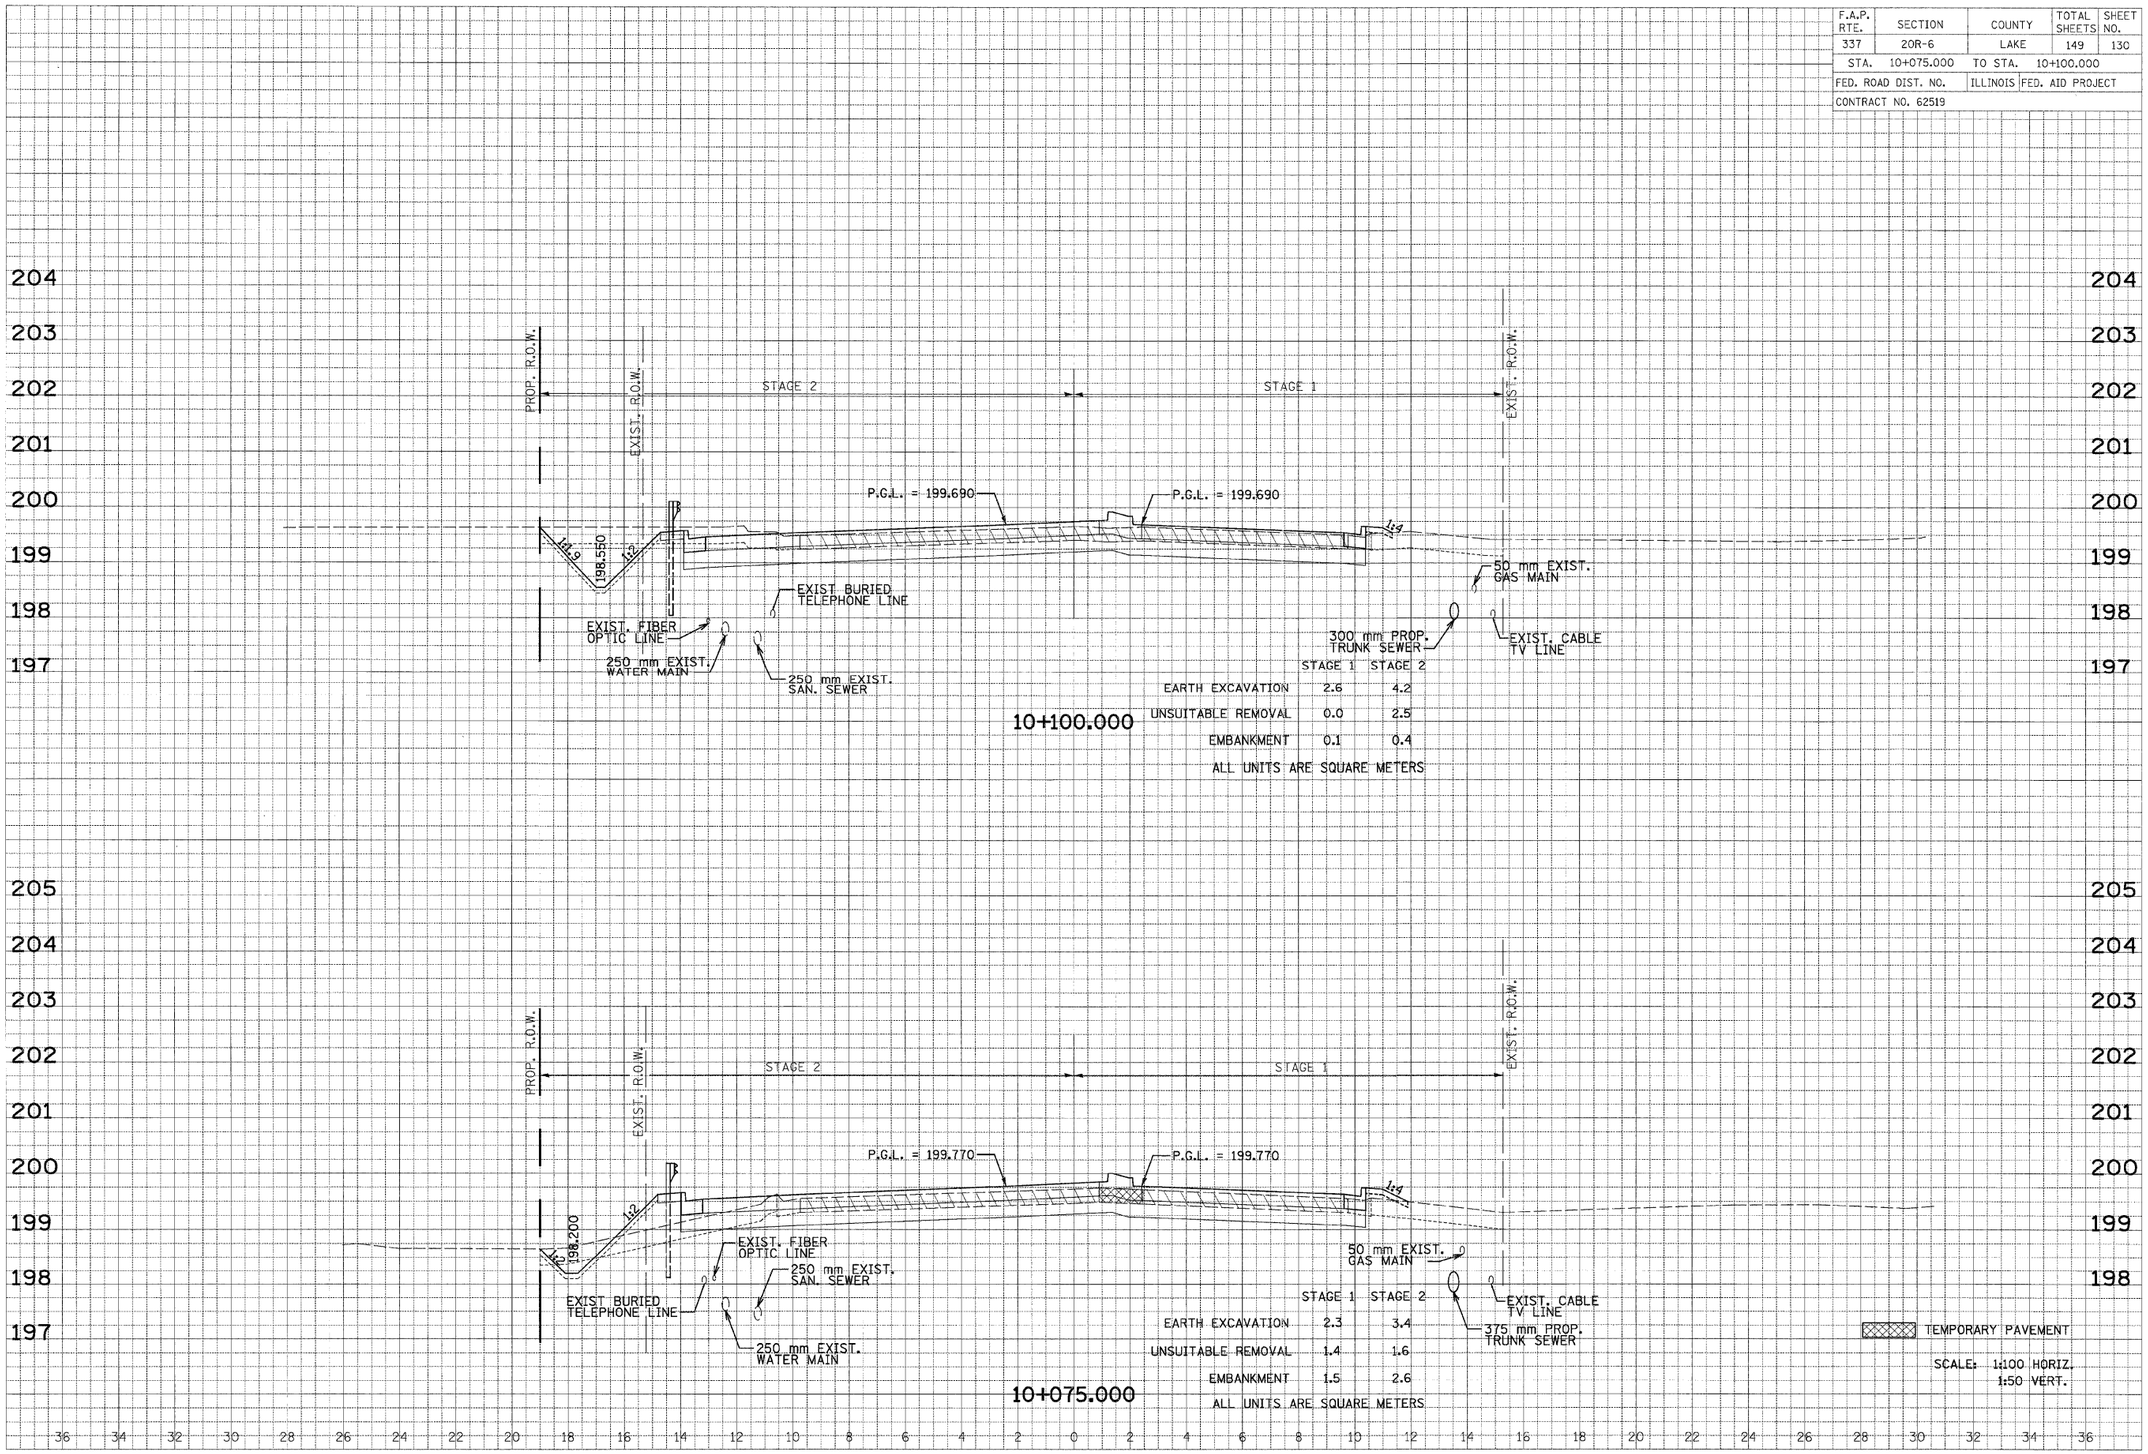

US ROUTE 45/ILLINOIS ROUTE 21