F.A.P. RTE.	SECTION	COUNTY	TOTAL SHEETS	SHEET NO.
337	20R-6	LAKE	149	134
STA. 10+167.880		TO STA. 10+172.989		
FED. ROAD DIST. NO.		ILLINOIS	FED. AID PROJECT	
CONTRACT NO. 62519				

FINAL SURVEY	NOTE BOOK	NO.
ORIGINAL SURVEY	NOTE BOOK	NO.

BY	DATE
SURVEYED	
PLOTTED	
CHECKED	
AREAS	
AREAS CHECKED	

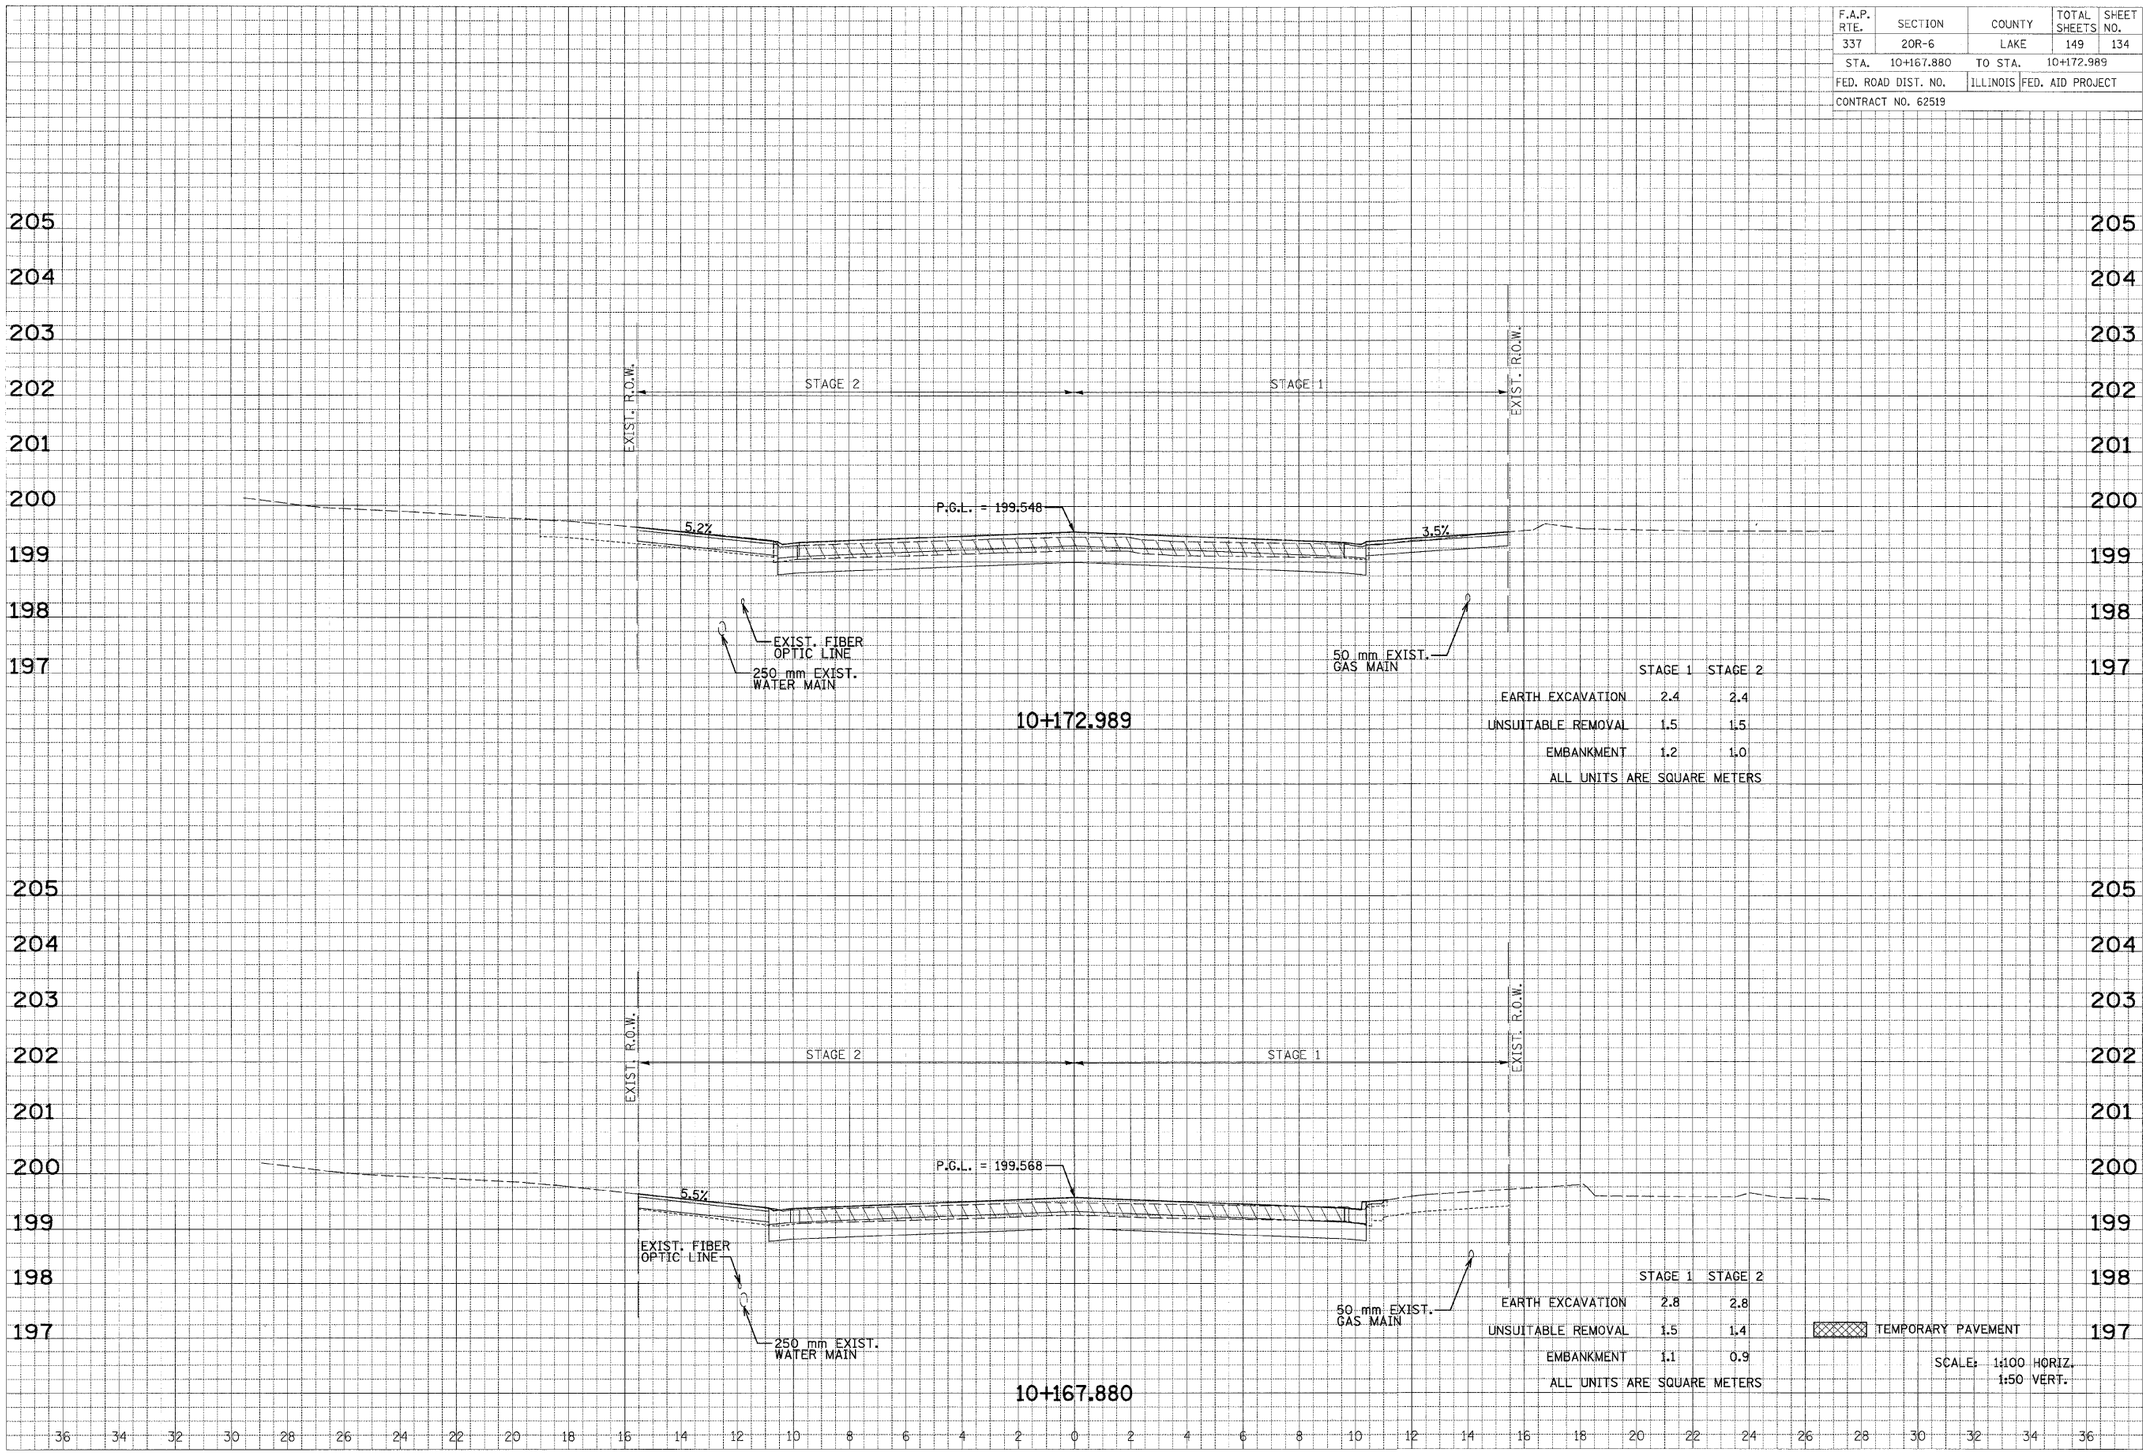

	STAGE 1	STAGE 2
EARTH EXCAVATION	2.4	2.4
UNSUITABLE REMOVAL	1.5	1.5
EMBANKMENT	1.2	1.0

ALL UNITS ARE SQUARE METERS

	STAGE 1	STAGE 2
EARTH EXCAVATION	2.8	2.8
UNSUITABLE REMOVAL	1.5	1.4
EMBANKMENT	1.1	0.9

ALL UNITS ARE SQUARE METERS

TEMPORARY PAVEMENT

SCALE: 1:100 HORIZ.
1:50 VERT.

US ROUTE 45/ILLINOIS ROUTE 21