F.A.I RTE.	SECTION	COUNTY	TOTAL SHEETS	SHEET NO.
57	2021.1B-R	COOK	101	016
STA.	TO STA.			
FED. ROAD DIST. NO. 1	ILLINOIS	FED. AID PROJECT		

CONTRACT NO. 62532

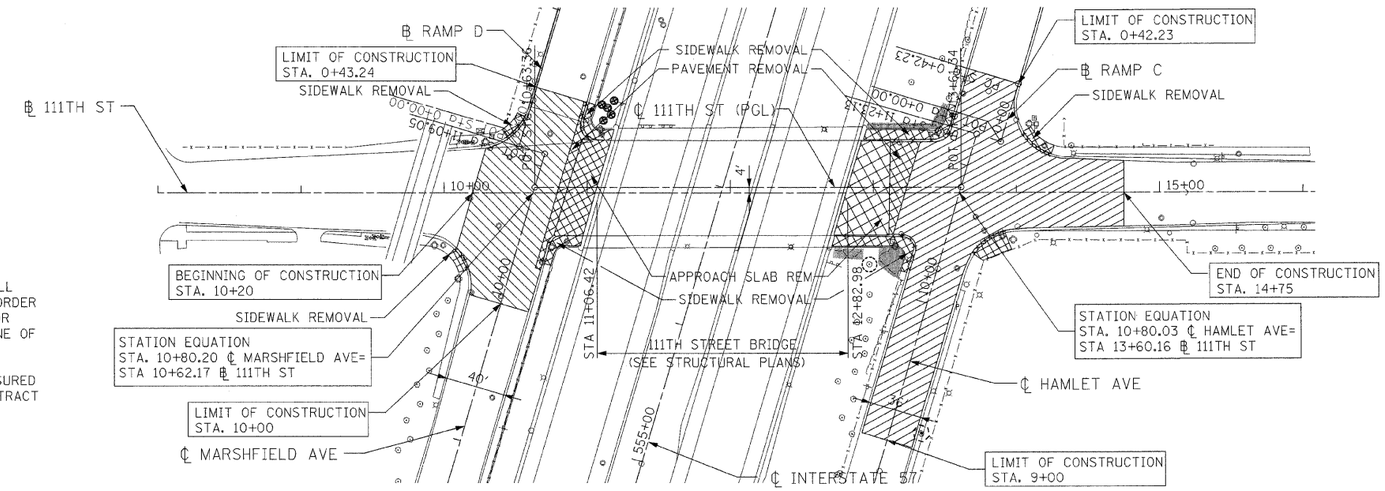

NOTES:

1. A TEMPORARY FENCE AS SHOWN PER THE PLANS SHALL BE ERECTED ALONG THE DRIPLINE OF THE TREE IN ORDER TO PROTECT AGAINST MANEUVERING OF MACHINERY OR STOCK PILLING OF MATERIALS WITHIN THE ROOT ZONE OF THE TREE TO REMAIN.
2. THE COST OF EARTH EXCAVATINO WILL NOT BE MEASURED FOR PAYMENT, BUT SHALL BE INCLUDED IN THE CONTRACT UNIT PRICE OF THE REMOVAL ITEM.

LEGEND

- HOT-MIX ASPHALT SURFACE REMOVAL, VARIABLE DEPTH (1"-5")
- REMOVAL ITEM
- CONCRETE CURB AND GUTTER REMOVAL
- EXISTING GROUND/ BRIDGE MOUNTED SIGN
- PROPOSED GROUND/ BRIDGE MOUNTED SIGN
- SELECTIVE CLEARING
- TREE REMOVAL (SEE SHEET 012 FOR SCHEDULE)
- TREE TRUNK PROTECTION
- TEMPORARY FENCE

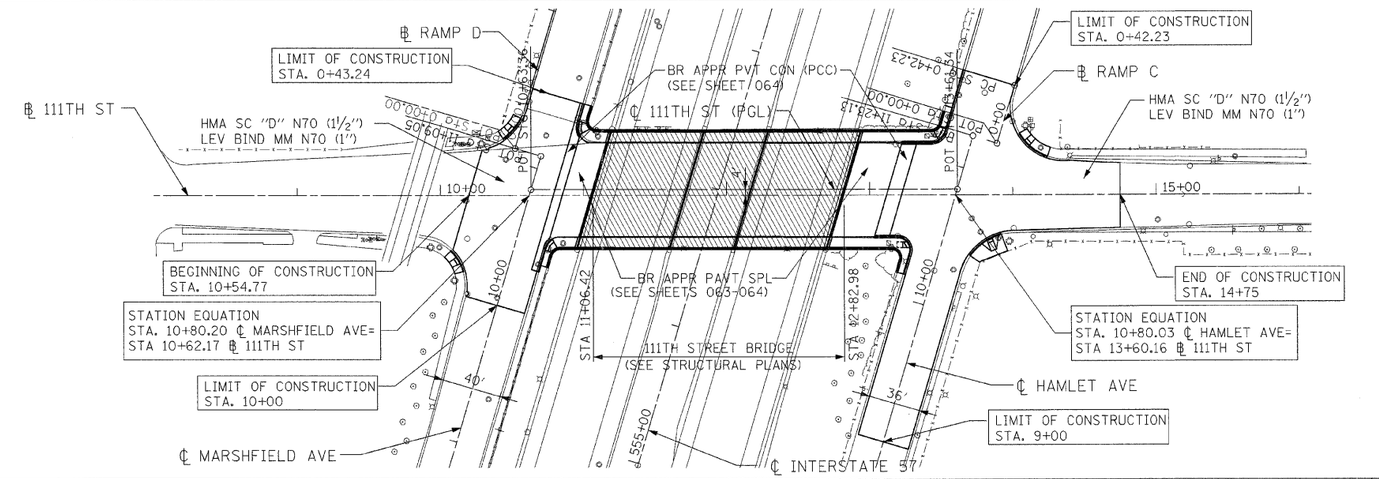

NOTES:

1. SEE SHEET 021 - 022 FOR PROPOSED INTERSECTION GRADING DETAILS.
2. SEE SHEET 023 - 024 FOR CURB AND GUTTER REMOVAL AND REPLACEMENT LIMITS.
3. SEE SHEET 023 - 024 FOR PORTLAND CEMENT CONCRETE SIDEWALK ACCESIBILITY RAMP DETAILS.

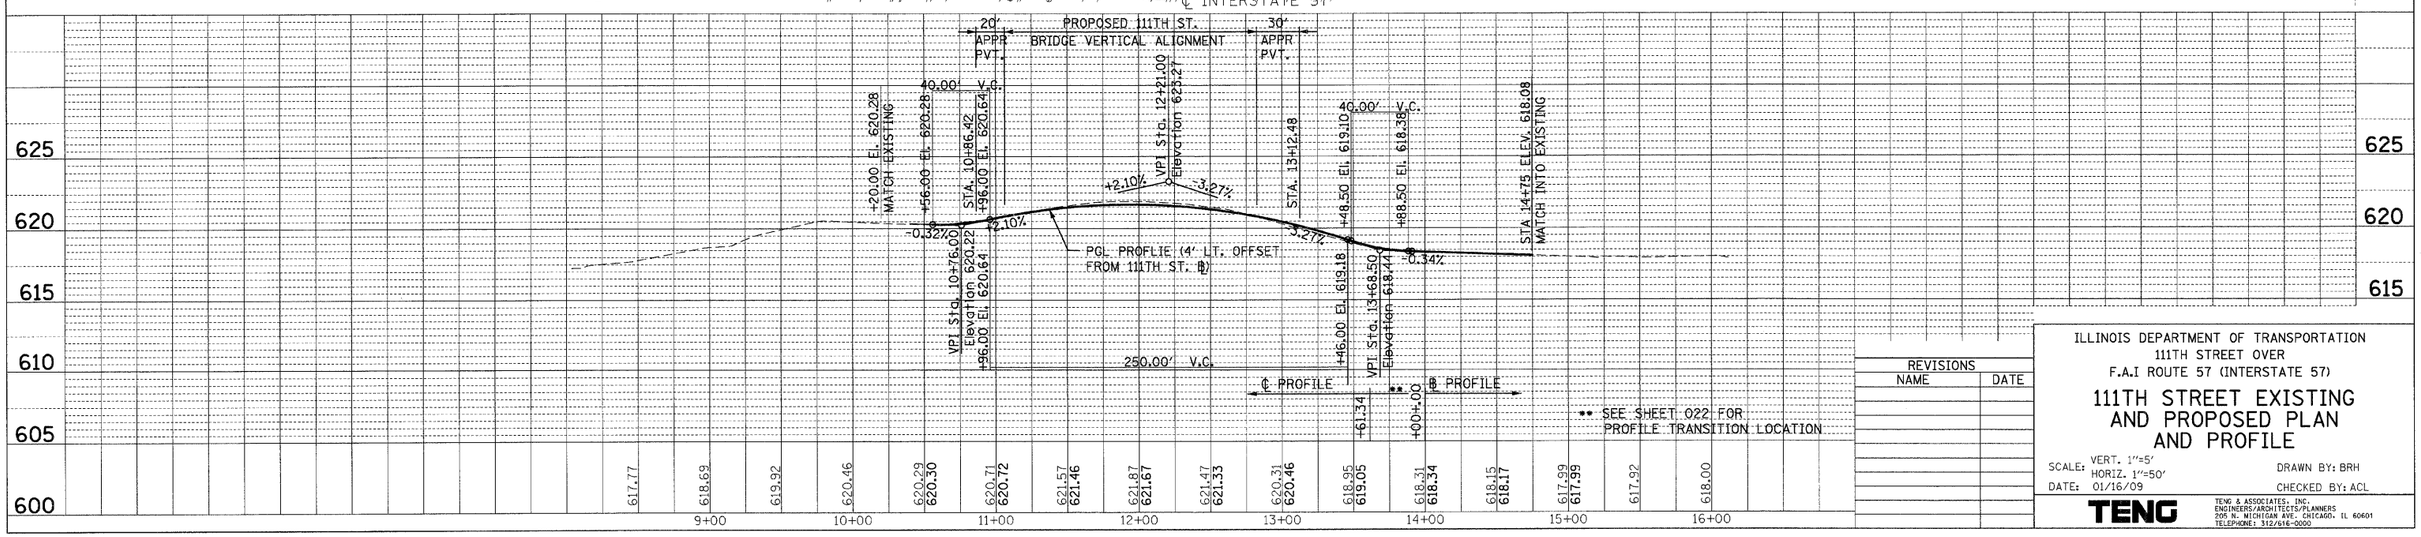

REVISIONS	
NAME	DATE

ILLINOIS DEPARTMENT OF TRANSPORTATION
111TH STREET OVER
F.A.I ROUTE 57 (INTERSTATE 57)

111TH STREET EXISTING AND PROPOSED PLAN AND PROFILE

SCALE: VERT. 1"=5'
HORIZ. 1"=50'
DRAWN BY: BRH
DATE: 01/16/09
CHECKED BY: ACL

TENG
TENG & ASSOCIATES, INC.
ENGINEERS/ARCHITECTS/PLANNERS
205 N. MICHIGAN AVE. CHICAGO, IL 60601
TELEPHONE: 312/616-0000

PLAN | PF FILE
SURVEYED | PLOTTED | ALIGNMENT CHECKED | R/T. OF WAY CHECKED | CAD FILE NAME
NOTE BOOK | NO.
DATE | BY

..\ALTOO&&.DGN,..\TPOOOUV.DGN,..\RDWOOTBF.DGN,..\TTBOOMVA.DGN,..\ALTOO&&.DGN,..\TPOOOUV.DGN,..\RDWOOTBE.DGN,..\PRFOOT6LDGN,..\PRFOOT6.DGN
I-HE-2009, W:42x43
1 2 