F.A.I. RTE.	SECTION	COUNTY	TOTAL SHEETS	SHEET NO.
57	2021.1B-R	COOK	101	019
STA.	TO STA.			
FED. ROAD DIST. NO. 1	ILLINOIS	FED. AID PROJECT		

CONTRACT NO. 62532

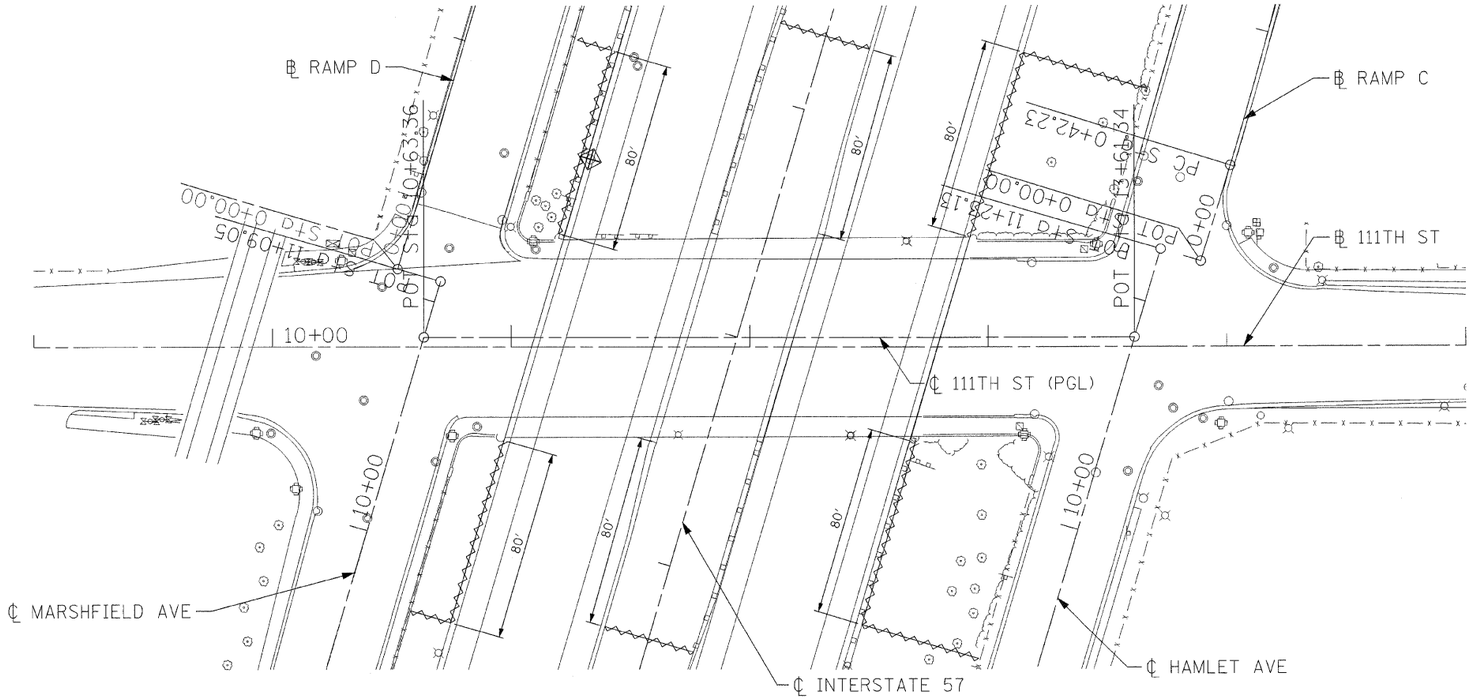

GENERAL NOTES FOR EROSIOIN CONTROL

-PRIOR TO START OF CONSTRUCTION IN ANY AREA INSTALL PERIMETER EROSION BARRIER AT LOCATIONS SHOWN ON THE PLANS.

-THE PERIMETER EROSION BARRIER SHALL REMAIN IN PLACE UNTIL ALL DISTURBED AREAS HAVE BEEN STABILIZED WITH VEGETATION. AT THIS TIME, THE PERIMETER EROSION BARRIER SHALL BE REMOVED AND AREAS DAMAGED BY THE FENCE INSTALLATION RESTORED.

-ALL TEMPORARY EROSION CONTROL MEASURES SHALL BE REMOVED WITHIN 30 DAYS AFTER FINAL SITE STABILIZATION IS ACHIEVED OR AFTER THE TEMPORARY MEASURES ARE NO LONGER NEEDED. ALL DISTURBED SOIL AREAS SHALL BE PERMANENTLY STABILIZED.

-ALL TEMPORARY AND PERMANENT EROSION CONTROL MEASURES MUST BE MAINTAINED AND REPAIRED AS NEEDED. THE GENERAL CONTRACTOR WILL BE RESPONSIBLE FOR INSPECTION AND REPAIR DURING CONSTRUCTION.

LEGEND

PERIMETER EROSION BARRIER

INLET & PIPE PROTECTION

EROSION CONTROL

LANDSCAPING

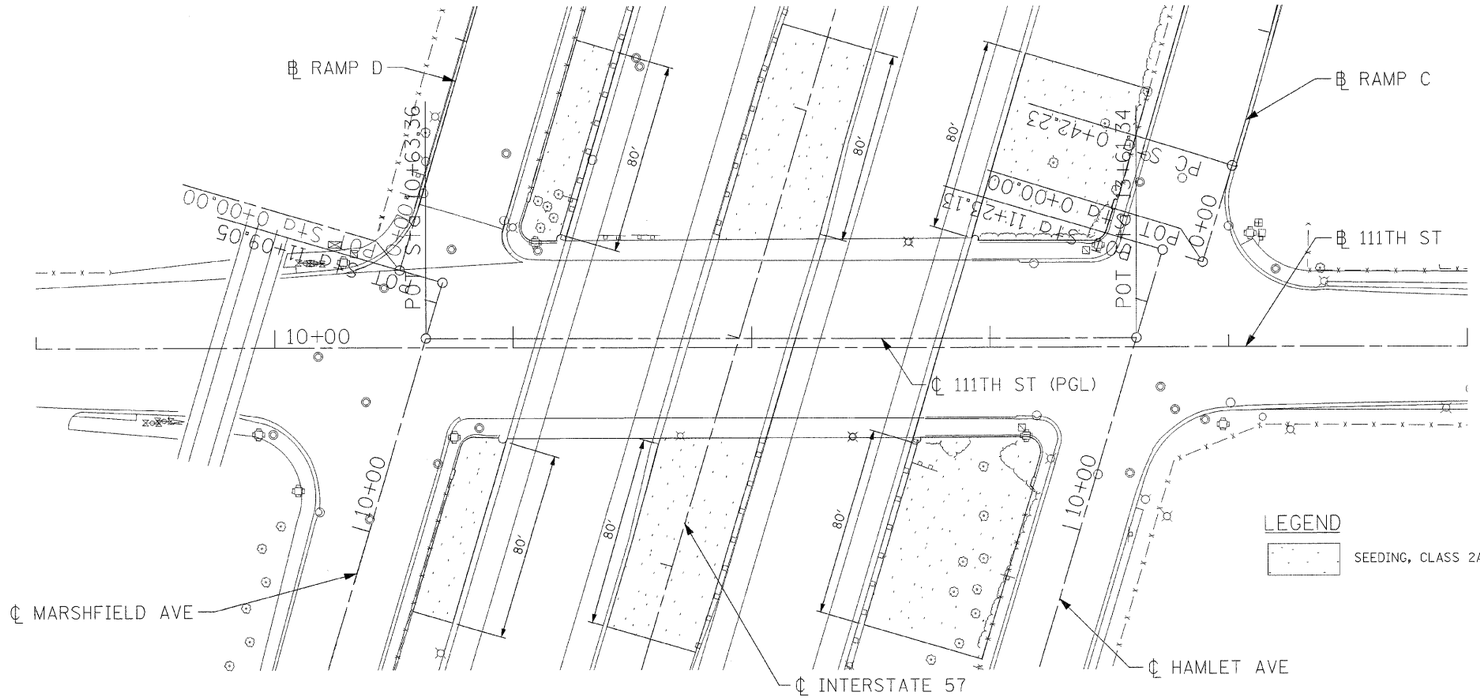

REVISIONS	
NAME	DATE

ILLINOIS DEPARTMENT OF TRANSPORTATION
111TH STREET OVER
F.A.I ROUTE 57 (INTERSTATE 57)

EROSION CONTROL AND LANDSCAPING

SCALE: 1"=30'
DRAWN BY: BRH
DATE: 01/16/09
CHECKED BY: ACL

TENG
TENG & ASSOCIATES, INC.
ENGINEERS/ARCHITECTS/PLANNERS
205 N. MICHIGAN AVE. CHICAGO, IL 60601
TELEPHONE: 312/616-0000

..\ALTOONR&DGN..\TPOOUNV.DGN..\TBOOMWA.DGN..\ALTOONR&DGN..\TPOOUNV.DGN..\ERCOMWH.DGN..\UNDOMW&.DGN..\EXHOONO2.DGN..\EXHOONO2.DGN
H16-2000.PM2&3 T:\DOCUMENT\93086\CIVIL\DGN\ERCOMWH.DGN
1 2 
HEIGHTER